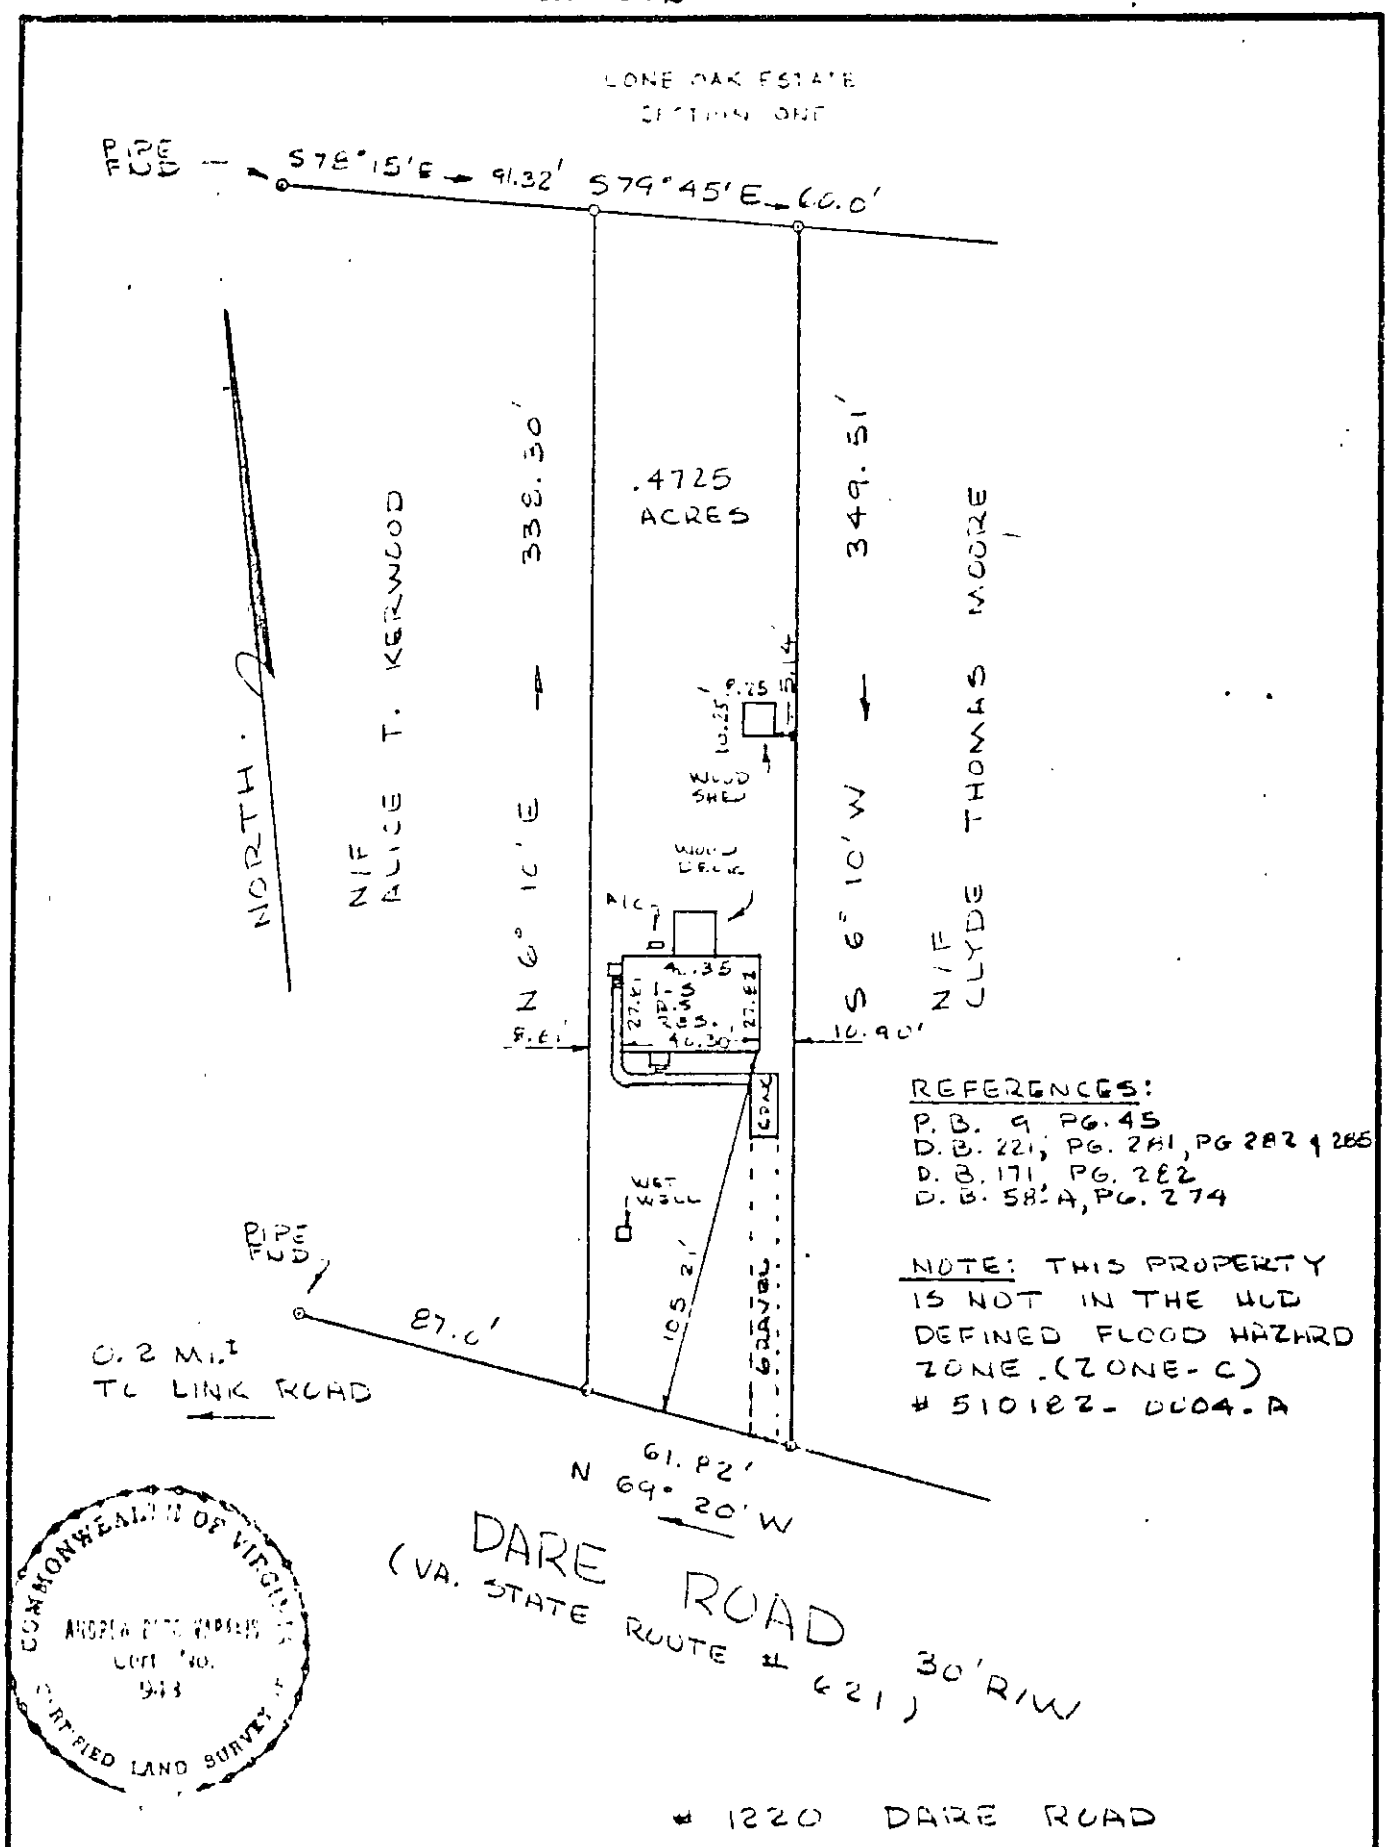

TO ALL PARTIES INTERESTED IN TITLE TO PREMISES SURVEYED: I HEREBY CERTIFY THAT ON OCT. 4, 1988 I SURVEYED THE PROPERTY SHOWN ON THIS PLAT, AND THAT THE TITLE LINES AND THE WALLS OF THE BUILDINGS ARE AS SHOWN ON THIS PLAT.

THE BUILDINGS STAND STRICTLY WITHIN THE TITLE LINES AND THERE ARE NO ENCROACHMENTS OF OTHER BUILDINGS ON THE PROPERTY EXCEPT AS SHOWN.

CERTIFIED LAND SURVEYOR

PLAT OF THE PROPERTY OF
TONY P. & KIMBERLY A. CARTER

PARCEL OF LAND CONTAINING .4725 ACRES
LOCATED ON DARE ROAD
(VA. STATE RT. # 621)
COUNTY OF YORK, VA.

BECOUVARAKIS AND ASSOC.
LAND SURVEYING
HAMPTON, VIRGINIA

Scale: 1" = 50' F.B. 310 Pg. 17 & 18
Date: OCT. 4, 1988

30-113