573-163

BOOK 573 PAGE 163

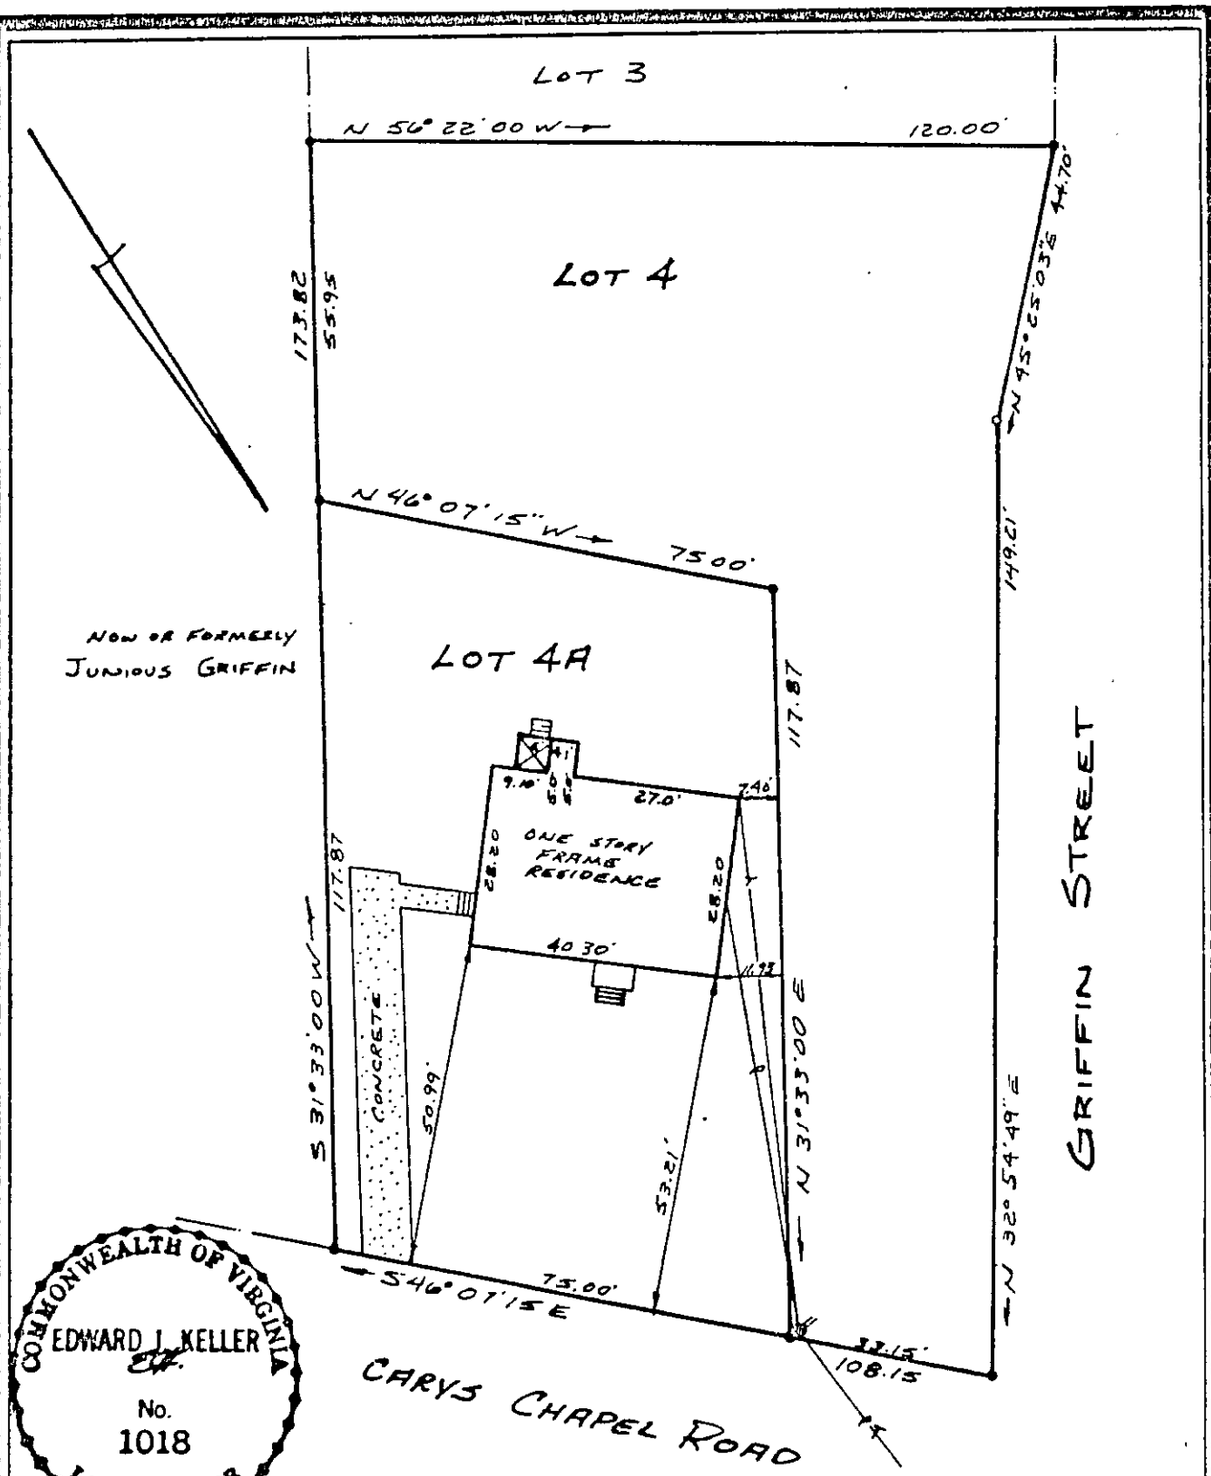

COMMONWEALTH OF VIRGINIA
EDWARD J. KELLER
No. 1018
LAND SURVEYOR

SYMBOLS DENOTE

- PIPE FOUND
- PIPE SET
- ROD FOUND
- CONC MONUMENT

F.E.M.A. ZONE (SHADED) X
COMMUNITY NO. 510182
PANEL NO. 0041 B
DATE OF FIRM 12-16-88

ADDRESS #509 CARYS CHAPEL ROAD (FORMERLY #105)

I, Edward J. Keller HEREBY CERTIFY THAT THE SURVEY REPRESENTED BY THIS PLAT WAS MADE ON THIS DATE AND IS CORRECT TO THE BEST OF MY KNOWLEDGE AND BELIEF. THERE ARE NO ENCROACHMENTS OF OTHER BUILDINGS UNLESS SHOWN HEREON

KELLER, LEWIS and ASSOCIATES, P.C.
LAND SURVEYORS & PLANNERS
NEWPORT NEWS, VIRGINIA
HAYES, VIRGINIA

NAME: LUCETTA SPURLOCK

LOT 4 & 4A
GRIFFIN'S CHAPEL ROAD SUBDIVISION
1.5 A
YORK COUNTY, VIRGINIA

REFERENCES: P.B. 6 pg 194 ; LOT 4, D.B. 206 pg 445; LOT 4A, D.B. 96 pg 492

	CODE:	SCALE:	TO:	DATE
R	90-009	1" = 25'	SHELTON	1-18-90

38B (2) 4 + 4A