CURVE DATA TABLE						
NUMBER	DELTA	RAD	ARC	TAN	CHORD	CHORD BEARING
C1	90°00'00"	25.00	39.27	25.00	35.36	S 34°03'03" W
C2	59°13'47"	225.00	232.59	127.90	222.38	S 40°33'51" E
C3	53°58'05"	25.00	23.55	12.73	22.69	N 82°50'13" E
C4	287°56'10"	60.00	301.53	43.64	70.59	S 19°49'16" W
C5	53°58'05"	25.00	23.55	12.73	22.69	N 43°11'42" W
C6	07°36'56"	275.00	36.55	18.30	36.53	N 66°22'16" W
C7	107°02'42"	25.00	46.71	33.81	40.20	S 63°54'51" W
C8	21°20'27"	225.00	83.81	42.39	83.32	S 00°16'43" E
C9	35°05'48"	275.00	168.45	86.96	165.83	S 28°29'51" W
C10	90°00'00"	25.00	39.27	25.00	35.36	N 55°56'57" W
C11	59°13'47"	250.00	258.44	142.11	247.08	N 40°33'51" W

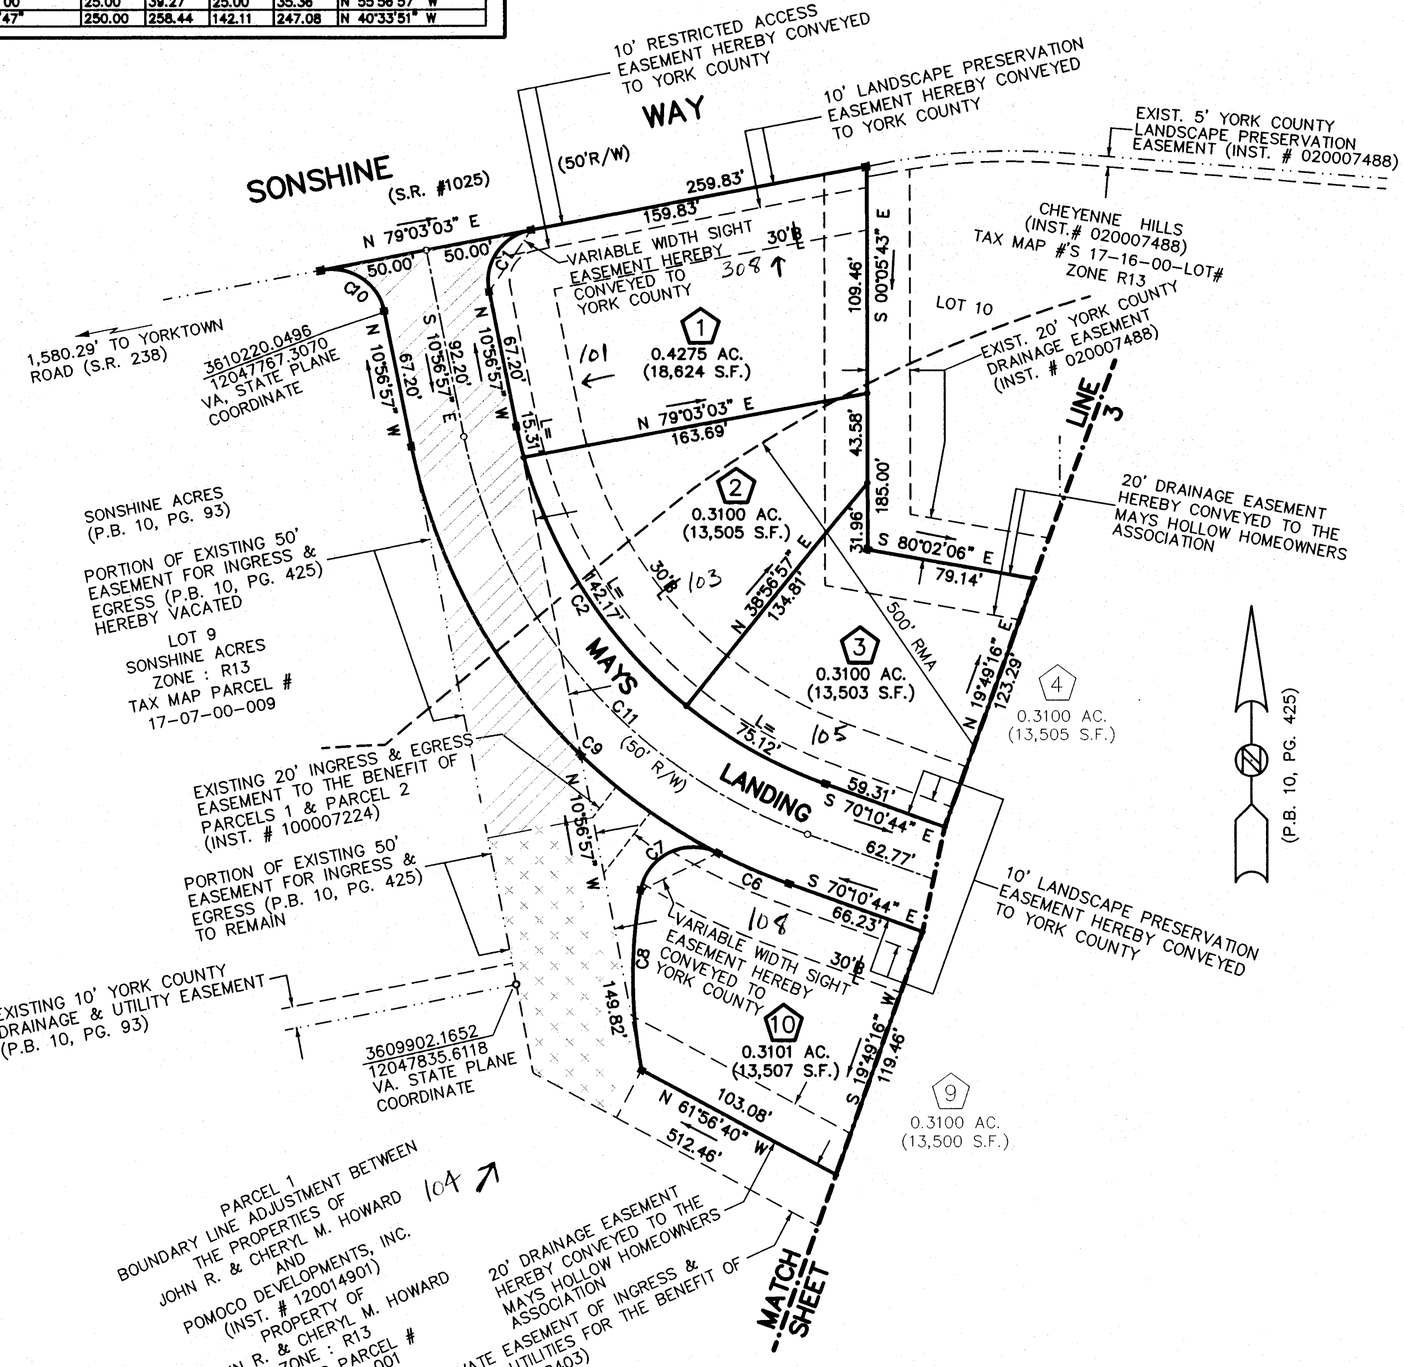

SUBDIVISION PLAT OF

MAYS HOLLOW

NELSON MAGISTERIAL DISTRICT

COUNTY OF YORK , VIRGINIA

SCALE : 1" = 50' DATE : 3 SEPT. 2010

COMMONWEALTH OF VIRGINIA
R. L. SMALL
Lic. No. 1816
9/3/10
LAND SURVEYOR

DAVIS & ASSOCIATES, P.C.
SURVEYORS – PLANNERS
3630 GEORGE WASHINGTON MEMORIAL HIGHWAY–SUITE"G"
YORKTOWN, VIRGINIA 23693

50 0 50 150

Scale 1" = 50 ft

SHEET 2 OF 3

– S Y M B O L S –

30'B/L	DENOTES MINIMUM BUILDING SETBACK LINE
	DENOTES IRON PIPE FOUND
	DENOTES IRON ROD TO BE SET AT ALL PROPERTY LINE JUNCTURES
	DENOTES CONCRETE MONUMENT FOUND
	DENOTES CONCRETE MONUMENT TO BE SET
RMA	DENOTES RESOURCE MANAGEMENT AREA
RPA	DENOTES RESOURCE PROTECTION AREA

APPROVED

YORK COUNTY BOARD OF SUPERVISORS

BY: M. Waddelina
PLAT APPROVING AGENT

DATE: 10/24/12.

STATE OF VIRGINIA
COUNTY OF YORK
IN THE CLERK'S OFFICE OF THE YORK – POQUOSON CIRCUIT COURT THIS 24th DAY OF October 2012, THIS MAP WAS PRESENTED AND ADMITTED TO RECORD AS THE LAW DIRECTS AS INSTRUMENT # 120018368

TESTE: LYNN S. ALEXANDER
CLERK

BY: Valerie Tyus-Robinson DC

RLS\C:\EP\4-328rp.DWG