SUBDIVISION OF PARCEL 3

BEING THE PROPERTY OF

MARQUIS WILLIAMSBURG RE HOLDING LLC

BRUTON DISTRICT, YORK COUNTY, VIRGINIA
DATE: 9/19/14 SCALE: 1"=100'
SHEET 7 OF 8

INSET A
N.T.S

INSET B
N.T.S

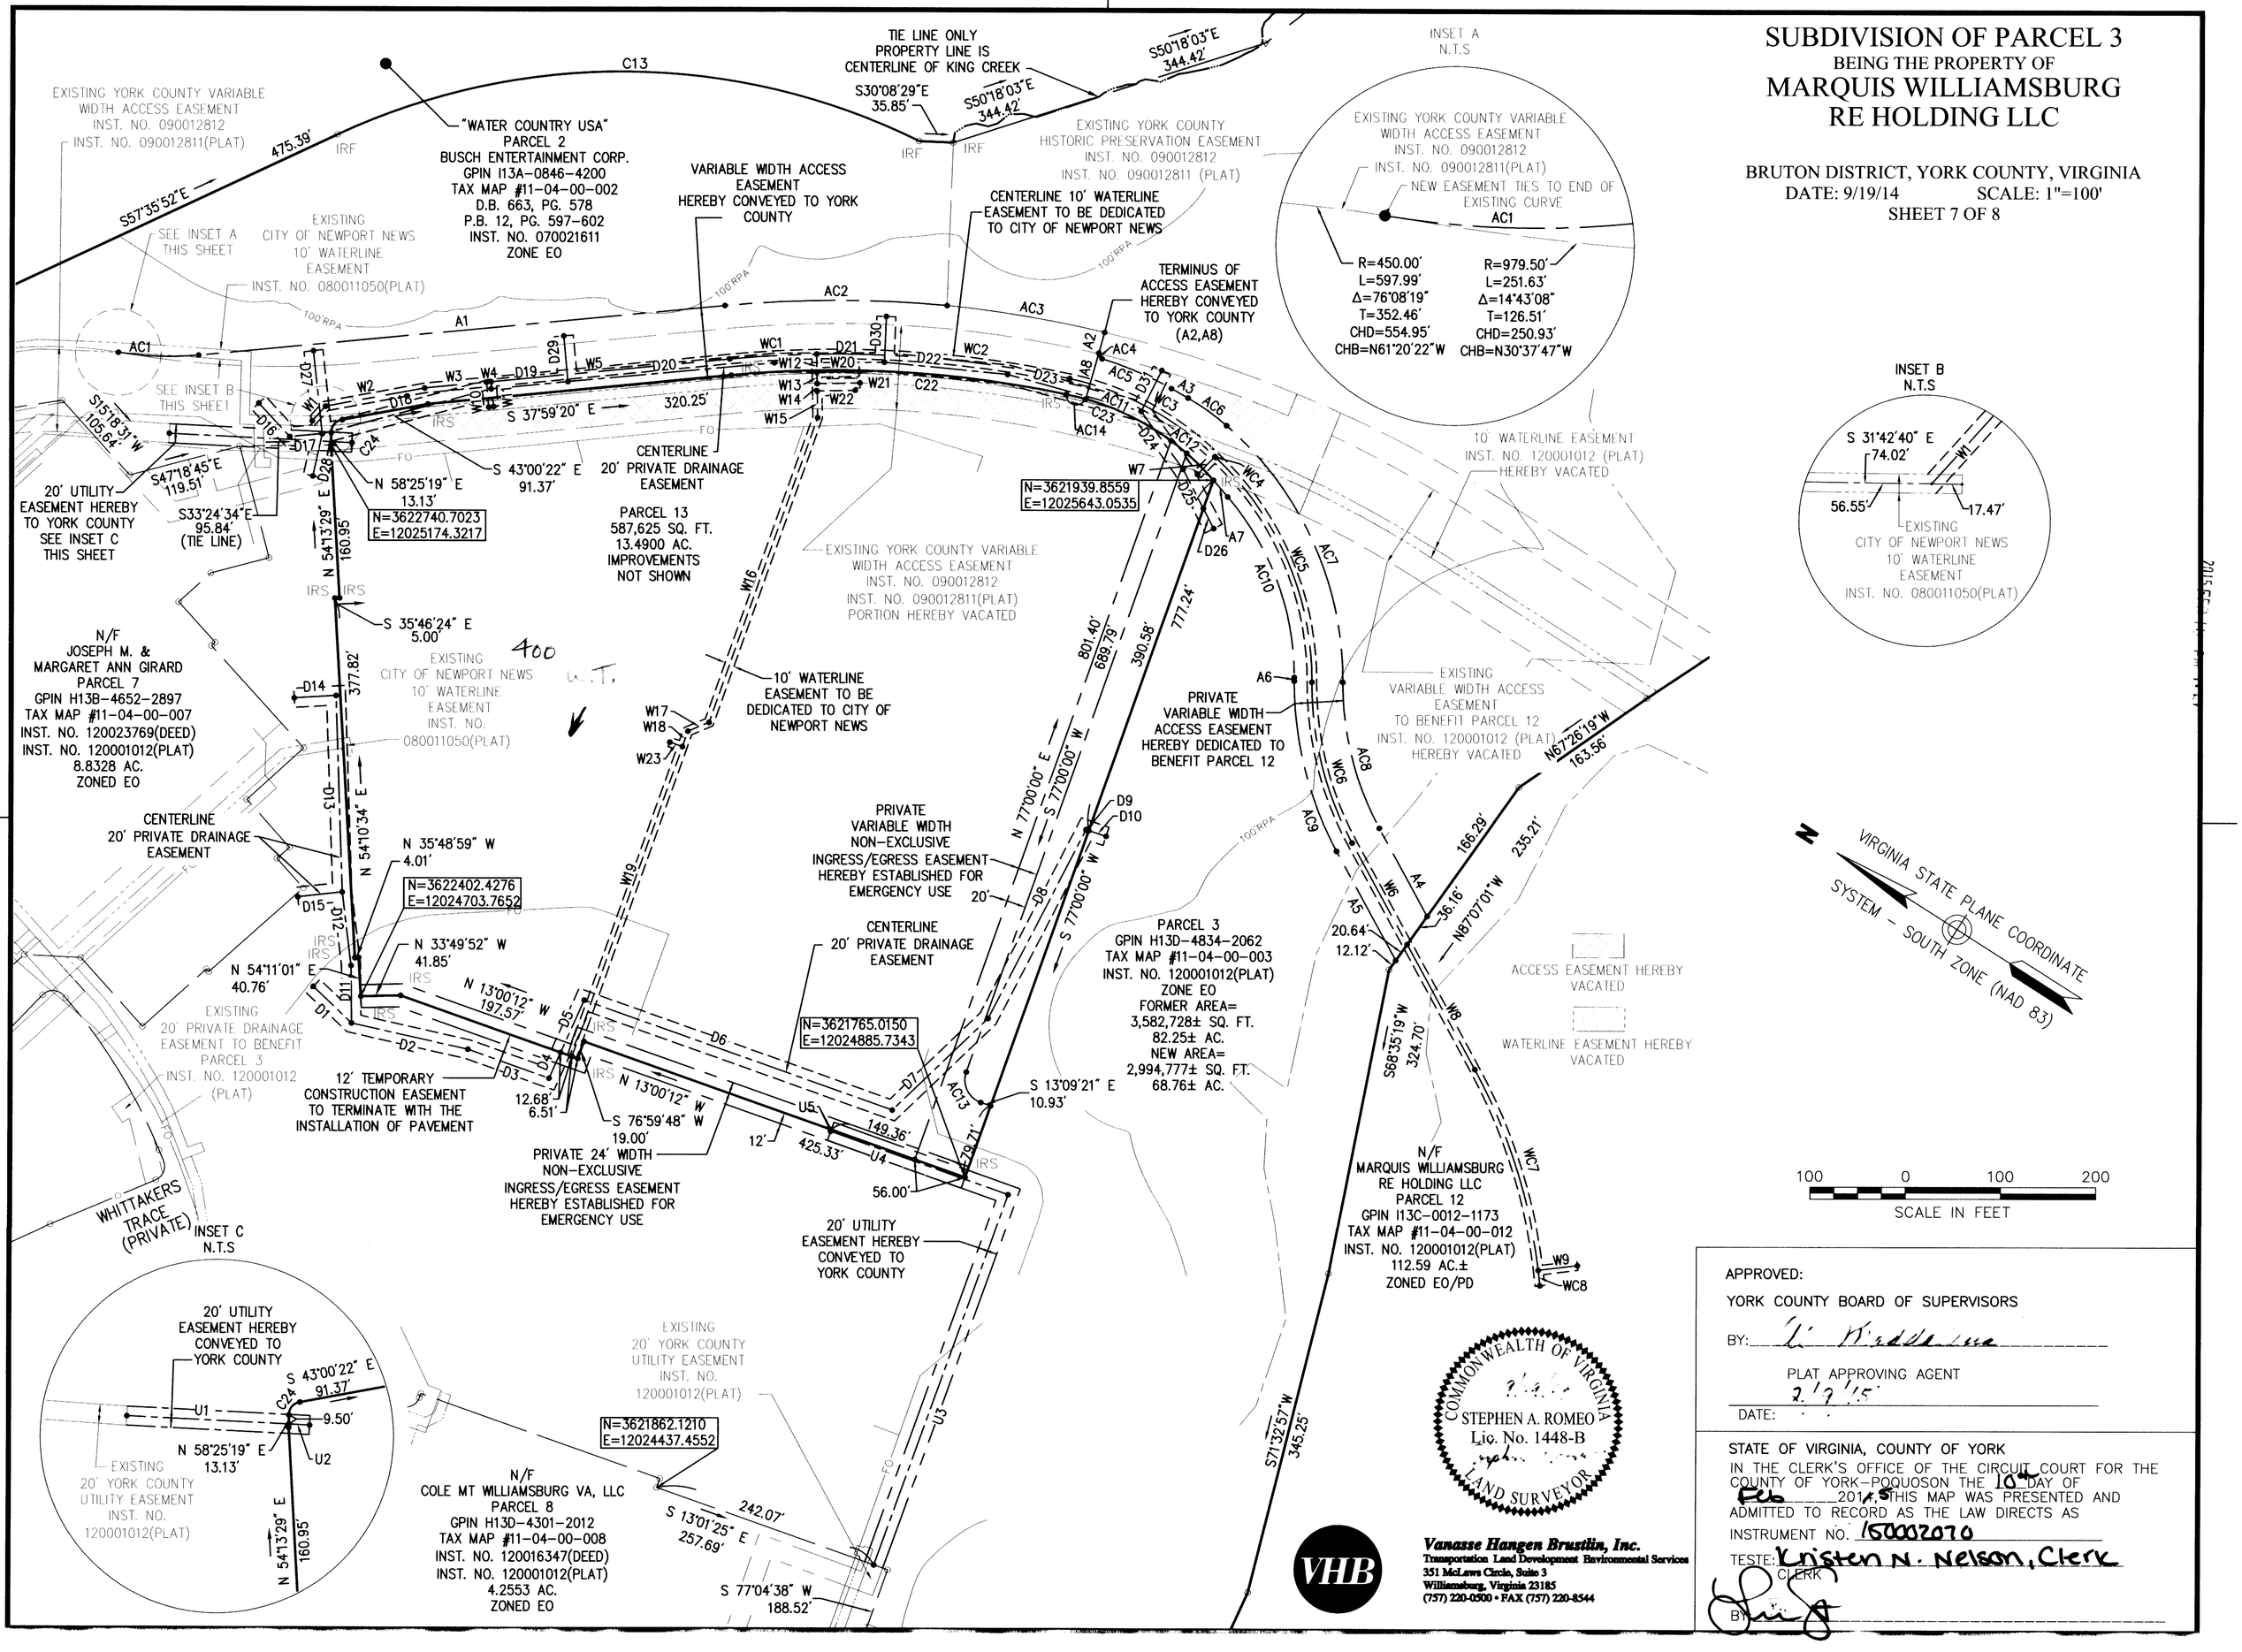

APPROVED:
YORK COUNTY BOARD OF SUPERVISORS
BY: _____
PLAT APPROVING AGENT
DATE: 2/9/15

STATE OF VIRGINIA, COUNTY OF YORK
IN THE CLERK'S OFFICE OF THE CIRCUIT COURT FOR THE COUNTY OF YORK-POQUOSON THE 10th DAY OF Feb 2015, THIS MAP WAS PRESENTED AND ADMITTED TO RECORD AS THE LAW DIRECTS AS
INSTRUMENT NO. 150002070
TESTE: Kristen N. Nelson, Clerk
CLERK
BY: _____

COMMONWEALTH OF VIRGINIA
STEPHEN A. ROMEO
Lic. No. 1448-B
LAND SURVEYOR

VHB
Vanasse Hangen Brustlin, Inc.
Transportation Land Development Environmental Services
351 McLaws Circle, Suite 3
Williamsburg, Virginia 23185
(757) 220-0500 • FAX (757) 220-8544