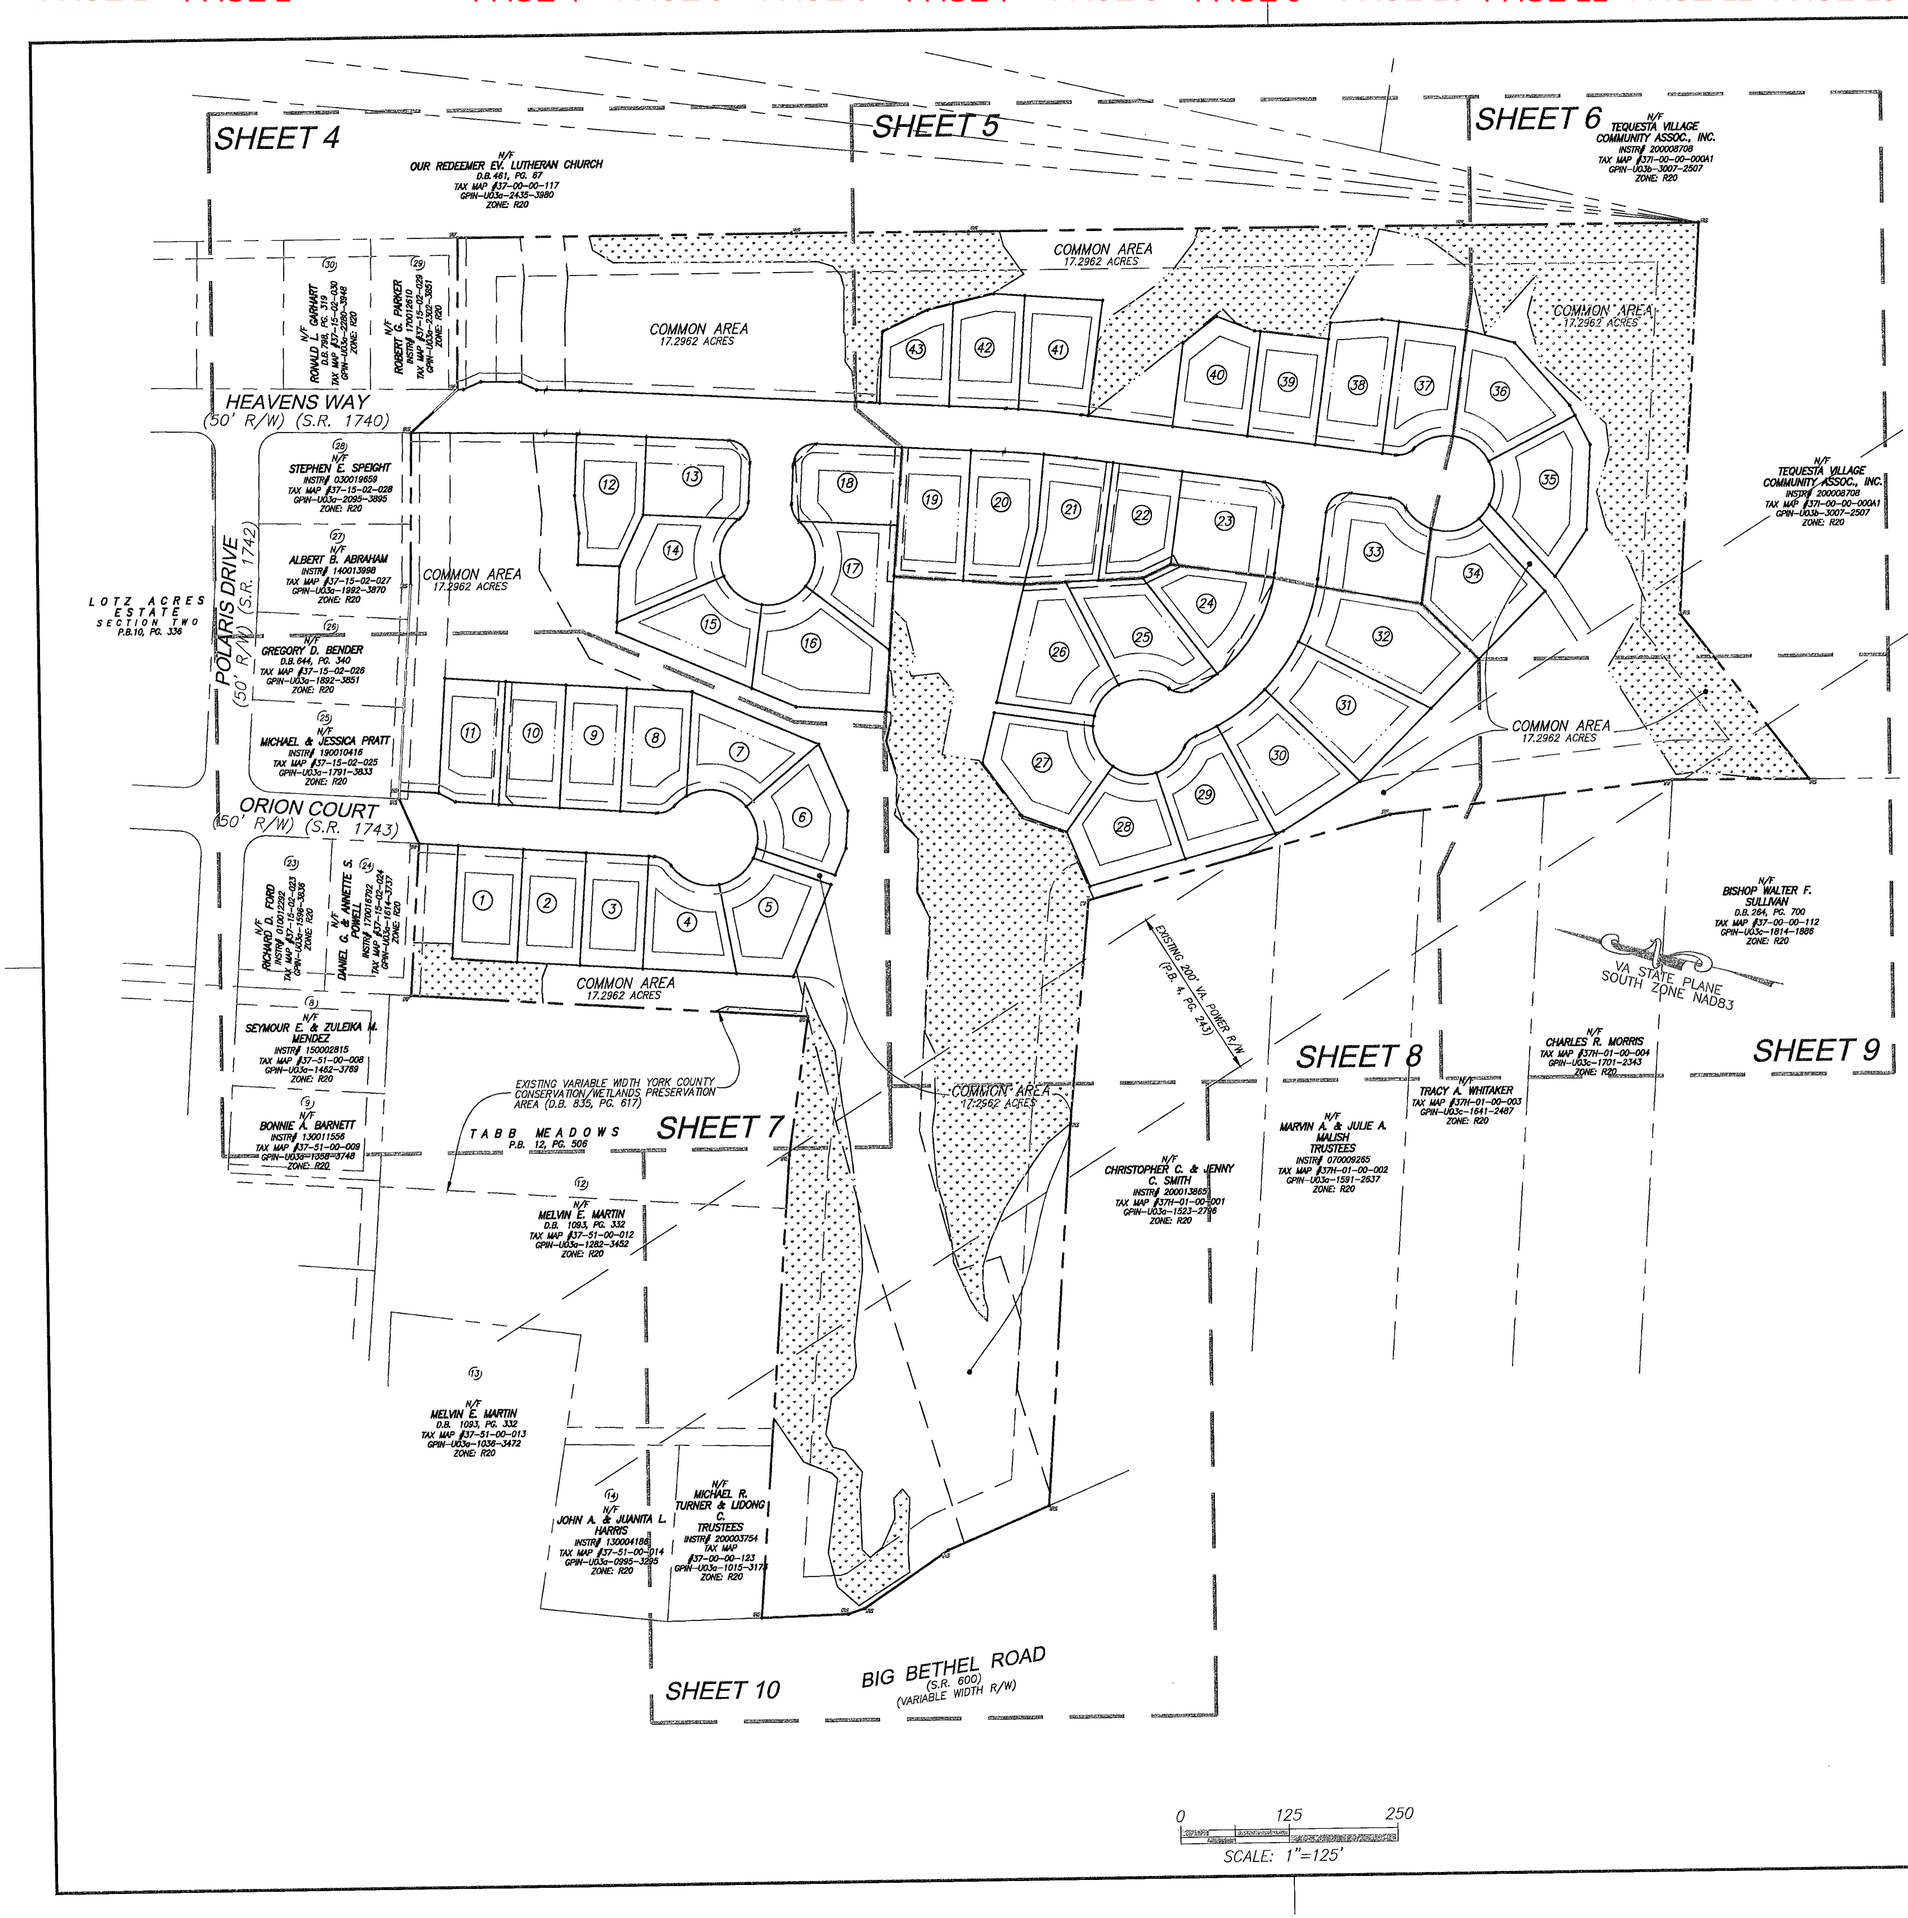

SUBDIVISION PLAT
OF
CELESTIAL WAY

LOCATION:
BETHEL MAGISTERIAL DISTRICT
COUNTY OF YORK, VIRGINIA
DATE: 5/29/2025
PROJECT #004316 SHEET 3 OF 13

ATCS®
690 TOWN CENTER DRIVE, SUITE 201
NEWPORT NEWS, VIRGINIA 23606
(757) 504-2976 FAX (757) 637-0276
WWW.ATCSPLC.COM

COMMONWEALTH OF VIRGINIA
RICHARD A. BARNES
Lic. No. 2730
5/29/2025
LAND SURVEYOR

APPROVED
YORK COUNTY BOARD OF SUPERVISORS
BY: Earl W. [illegible]
PLAT APPROVING AGENT
DATE: July 2, 2025

STATE OF VIRGINIA
COUNTY OF YORK
IN THE CLERK'S OFFICE OF THE CIRCUIT COURT FOR THE COUNTY OF YORK-POQUOSON, VIRGINIA, THE 3 DAY OF July, 2025. THIS PLAT WAS PRESENTED AND ADMITTED TO RECORD AS THE LAW DIRECTS,

AS INSTRUMENT NUMBER 250009680

TESTE: KRISTEN N. NELSON, CLERK
CLERK
BY: [illegible]