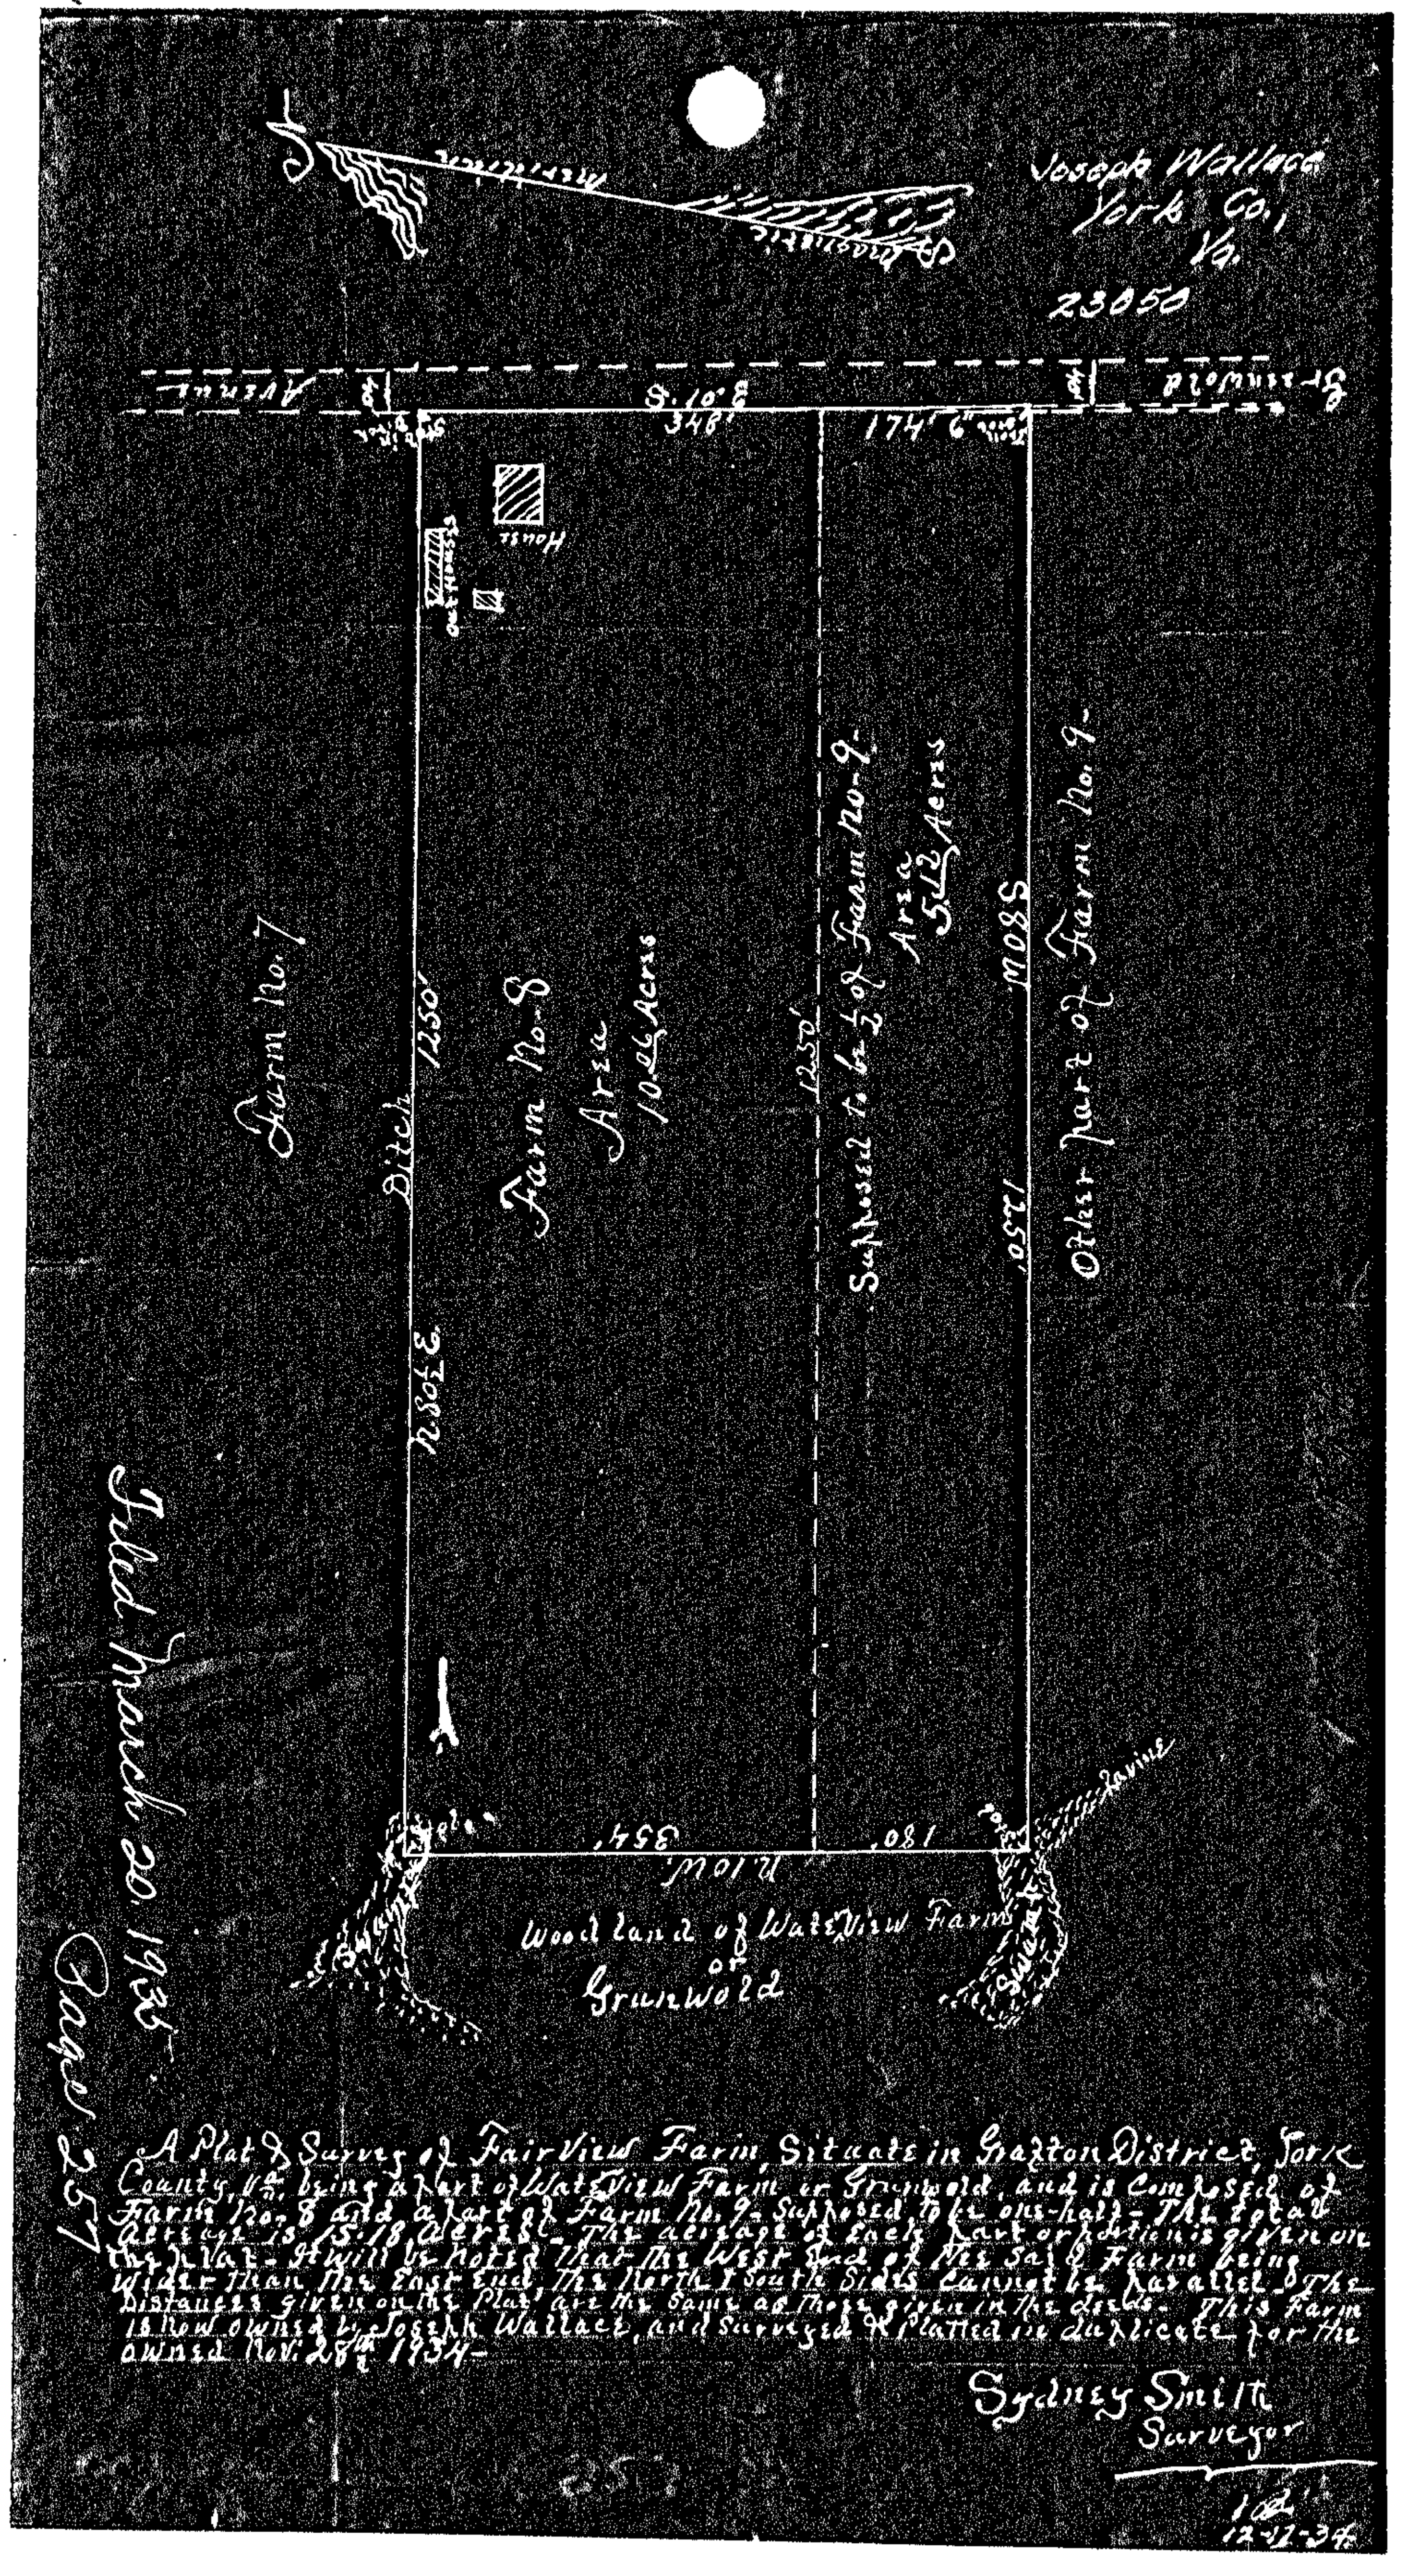
Joseph Wallace
York Co.,
Va.
23050
Avenue
S. 10° E.
348'
174' 6"
Farm No. 7
Ditch 1250'
N. 80° E.
House
Farm No. 8
Area
10.26 Acres
1250'
Supposed to be ½ of Farm No. 9.
Area
5.12 Acres
N. 80° W.
1250'
Other part of Farm No. 9.
354'
180'
N. 10° W.
Ravine
Swamp
Wood land of Wate View Farm
or
Grunwold
Filed March 20 1935
Page 257
A Plat & Survey of Fair View Farm, Situate in Grafton District, York County, Va., being a part of Wate View Farm or Grunwold, and is Composed of Farm No. 8 and a part of Farm No. 9 - Supposed to be one-half - The total acreage is 15.18 acres. The acreage of each part or portion is given on the plat. It will be noted that the West end of the said Farm being wider than the East end, the North & South sides cannot be parallel. The distances given on the plat are the same as those given in the deeds. This Farm is now owned by Joseph Wallace, and Surveyed & Platted in duplicate for the owner Nov. 28th 1934.
Sydney Smith
Surveyor
12-11-34

257

258

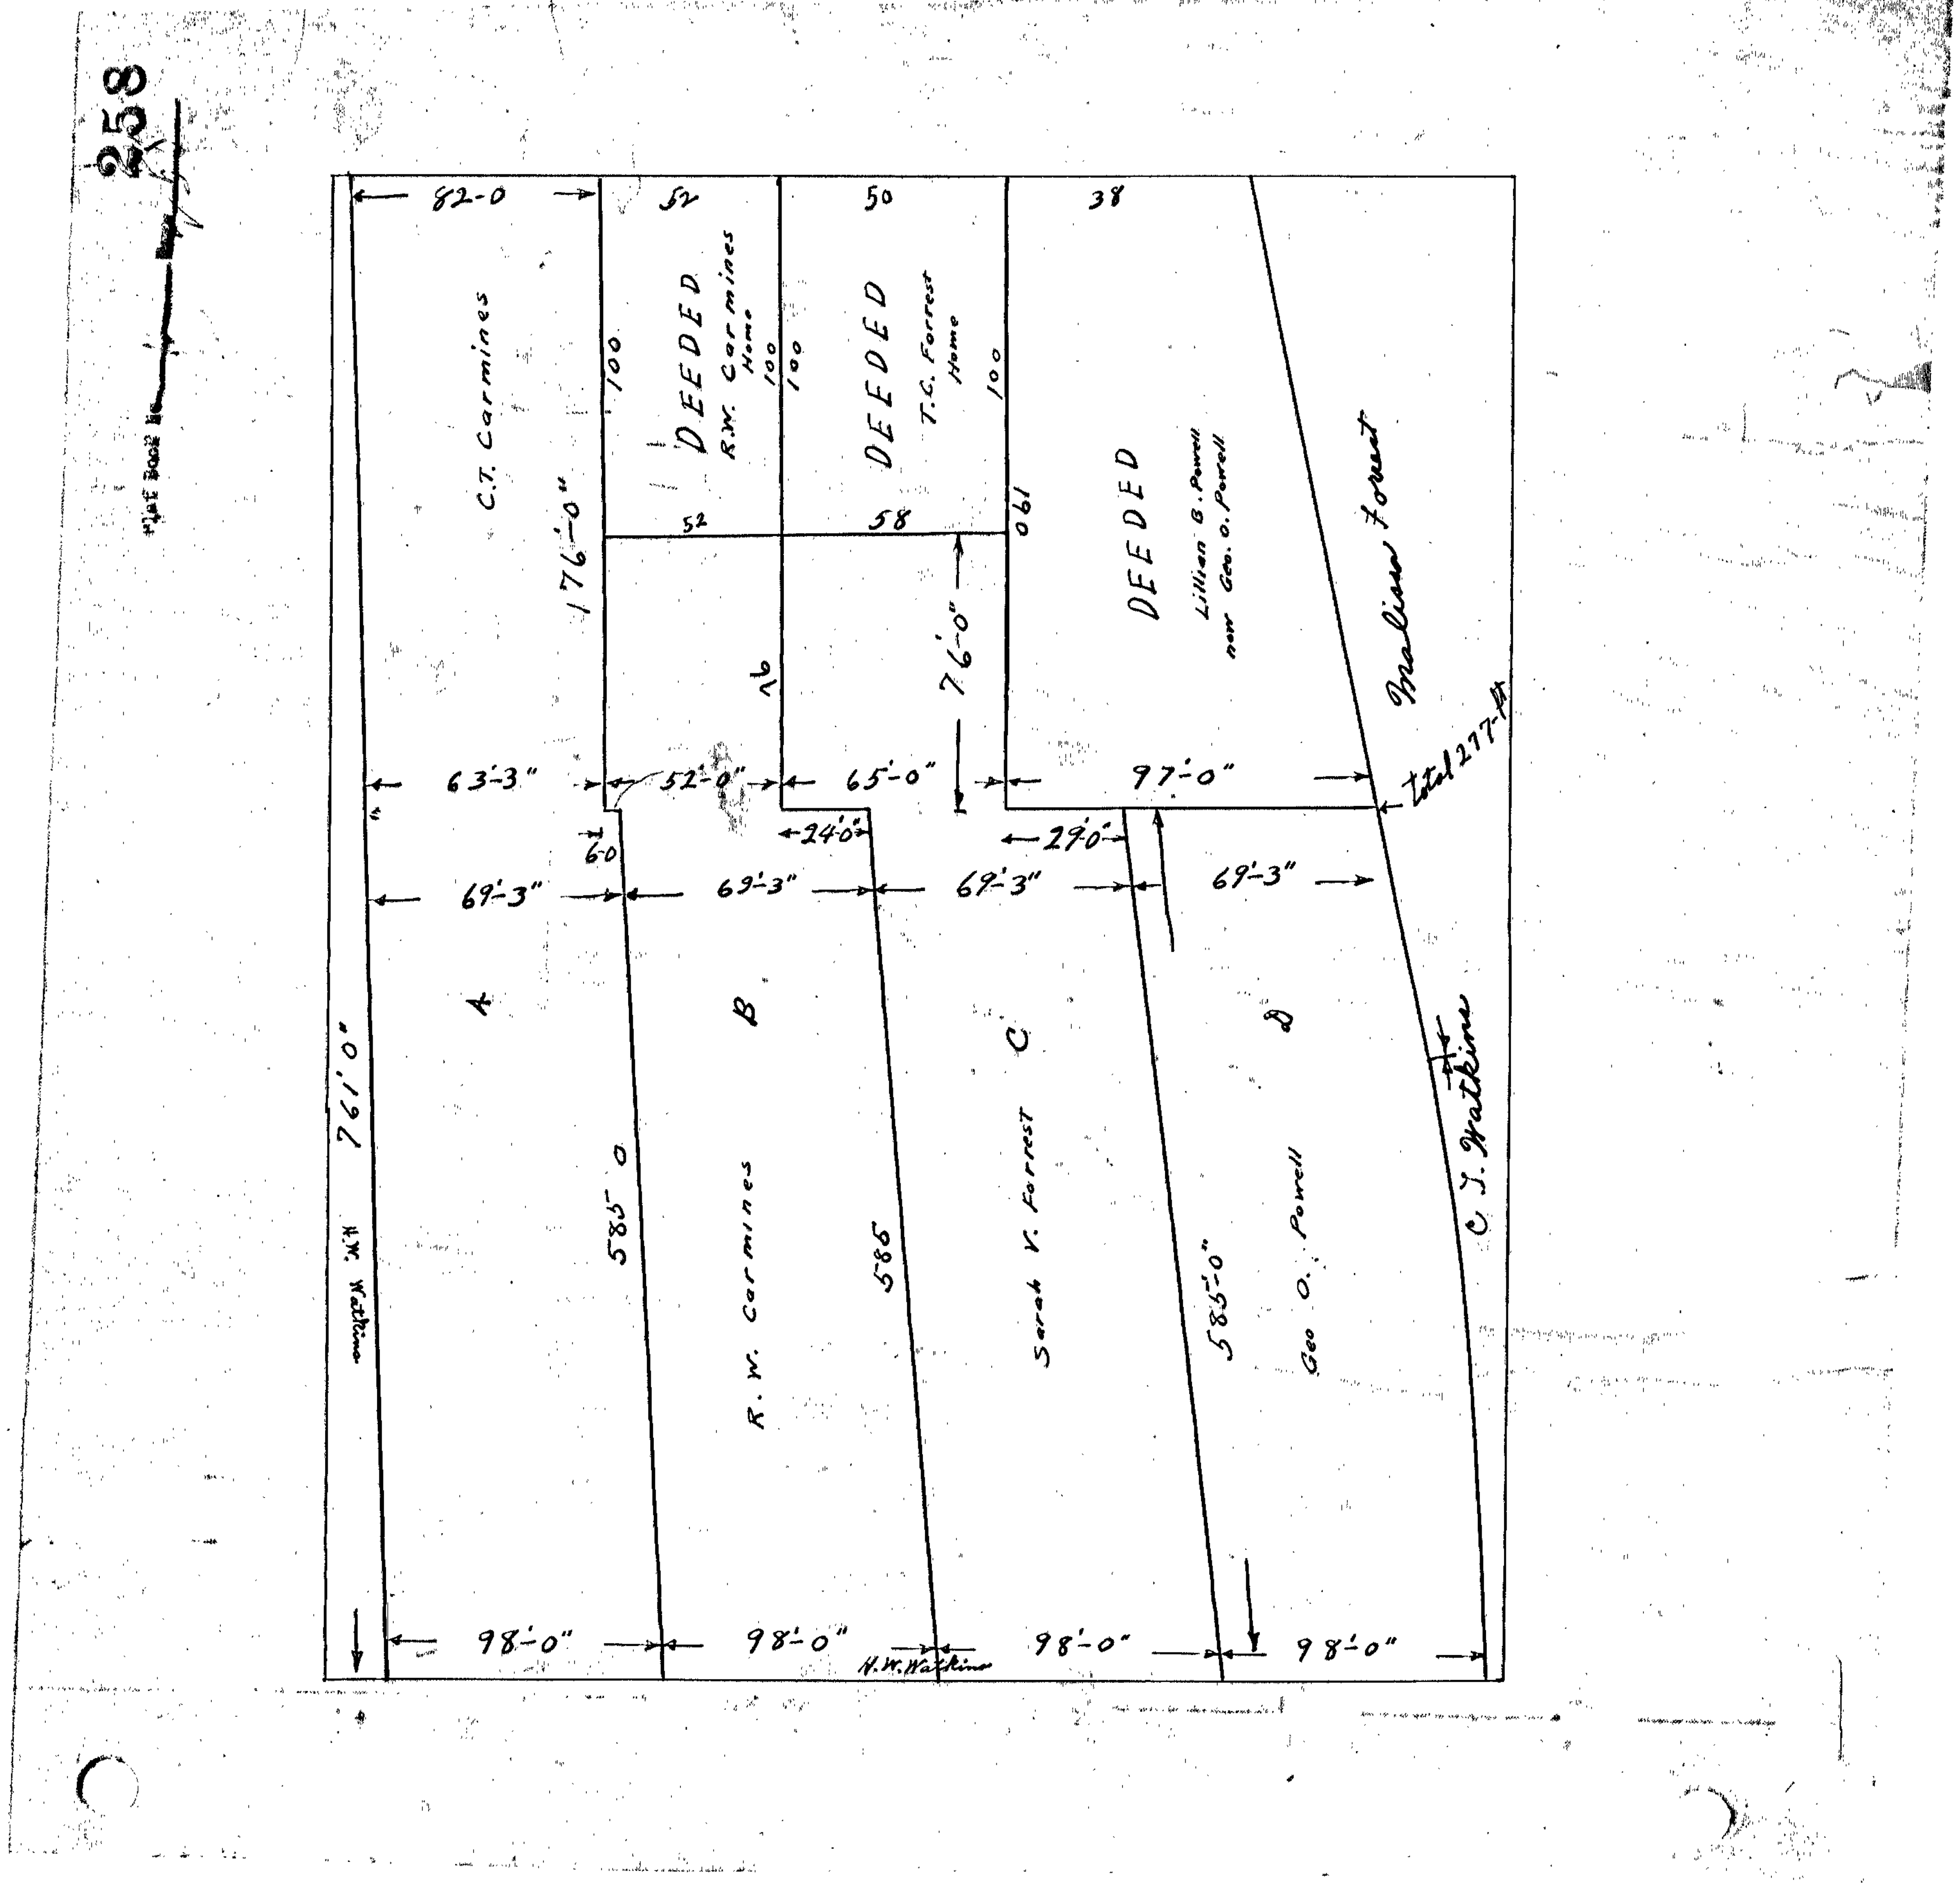
82-0
52
50
38
C.T. Carmines
176'-0"
100
DEEDED
R.W. Carmines
Home
100
100
DEEDED
T.C. Forrest
Home
100
52
58
76'-0"
190
DEEDED
Lillian B. Powell
now Geo. O. Powell
Malissa Forrest
total 277-ft
63'-3"
52'-0"
65'-0"
97'-0"
24'0"
29'0"
6-0
69'-3"
69'-3"
69'-3"
69'-3"
A
B
C
D
761'0"
H.W. Watkins
585' 0
R.W. Carmines
585
Sarah V. Forrest
585'-0"
Geo O. Powell
C.J. Watkins
98'-0"
98'-0"
H.W. Watkins
98'-0"
98'-0"