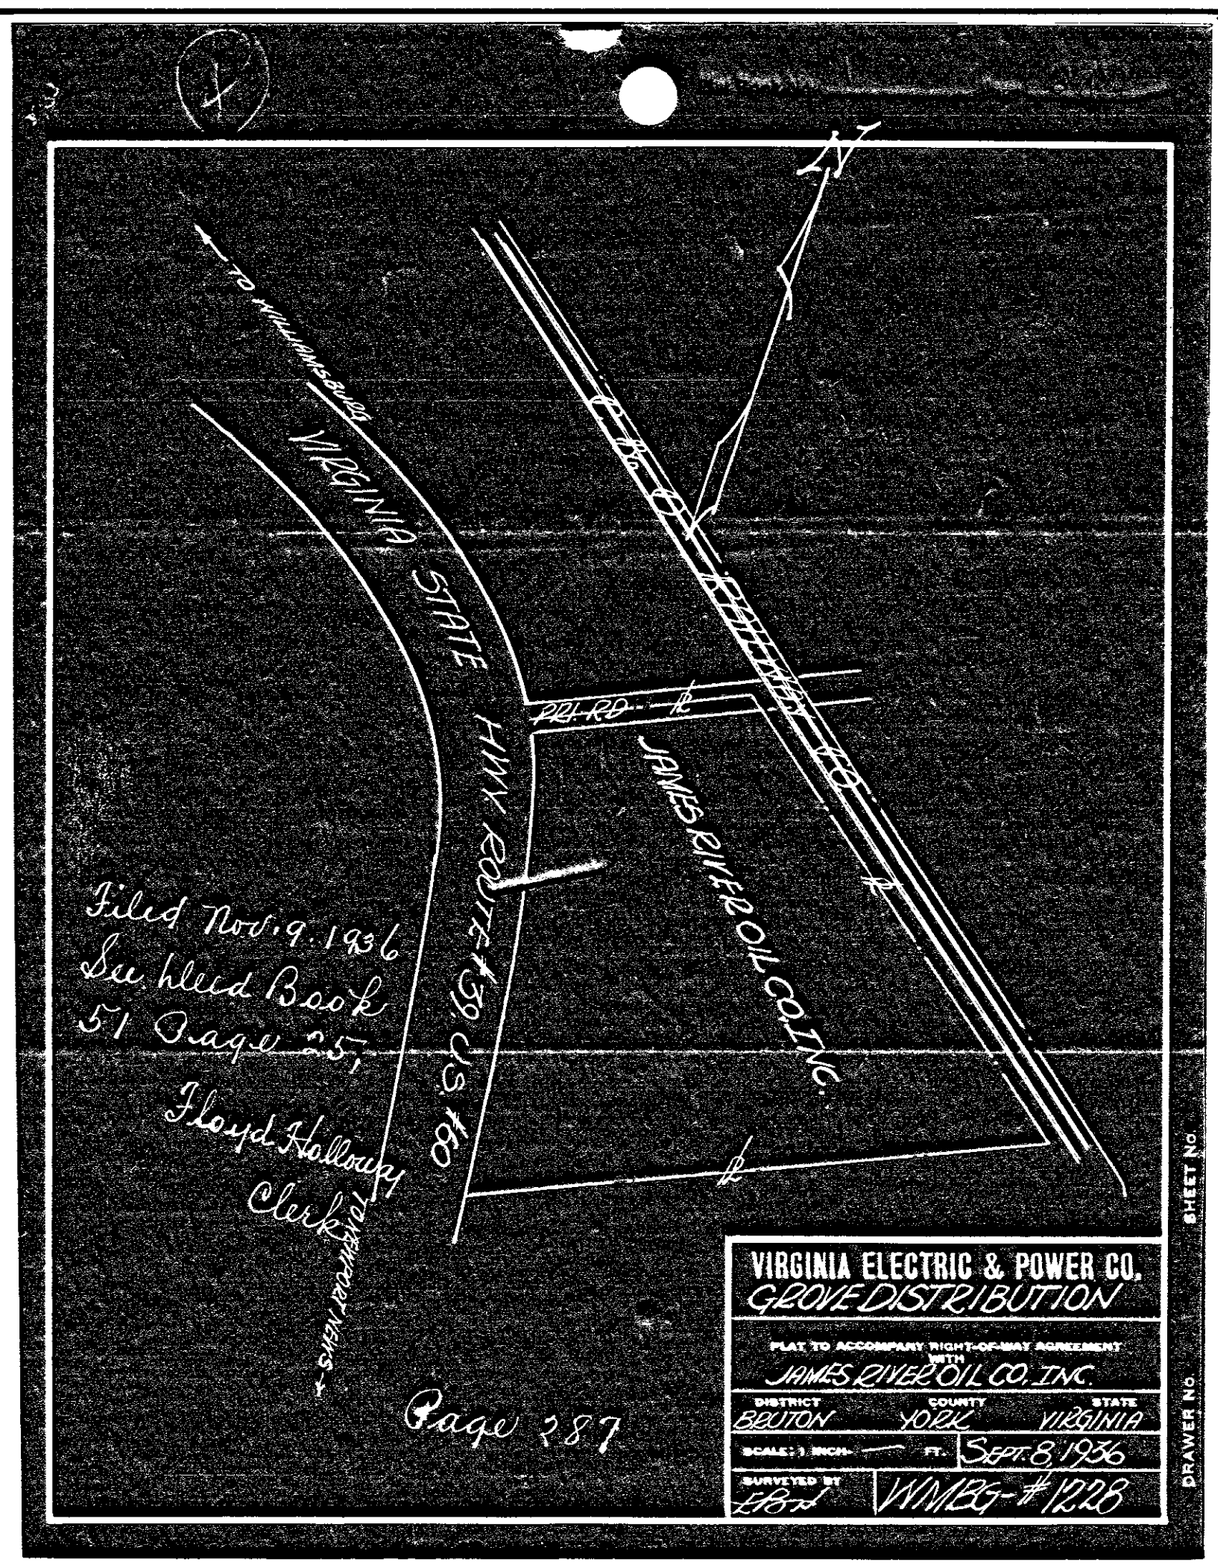

Filed Nov. 9. 1936
See Deed Book 51 Page 25,
Floyd Holloway
Clerk

Page 287

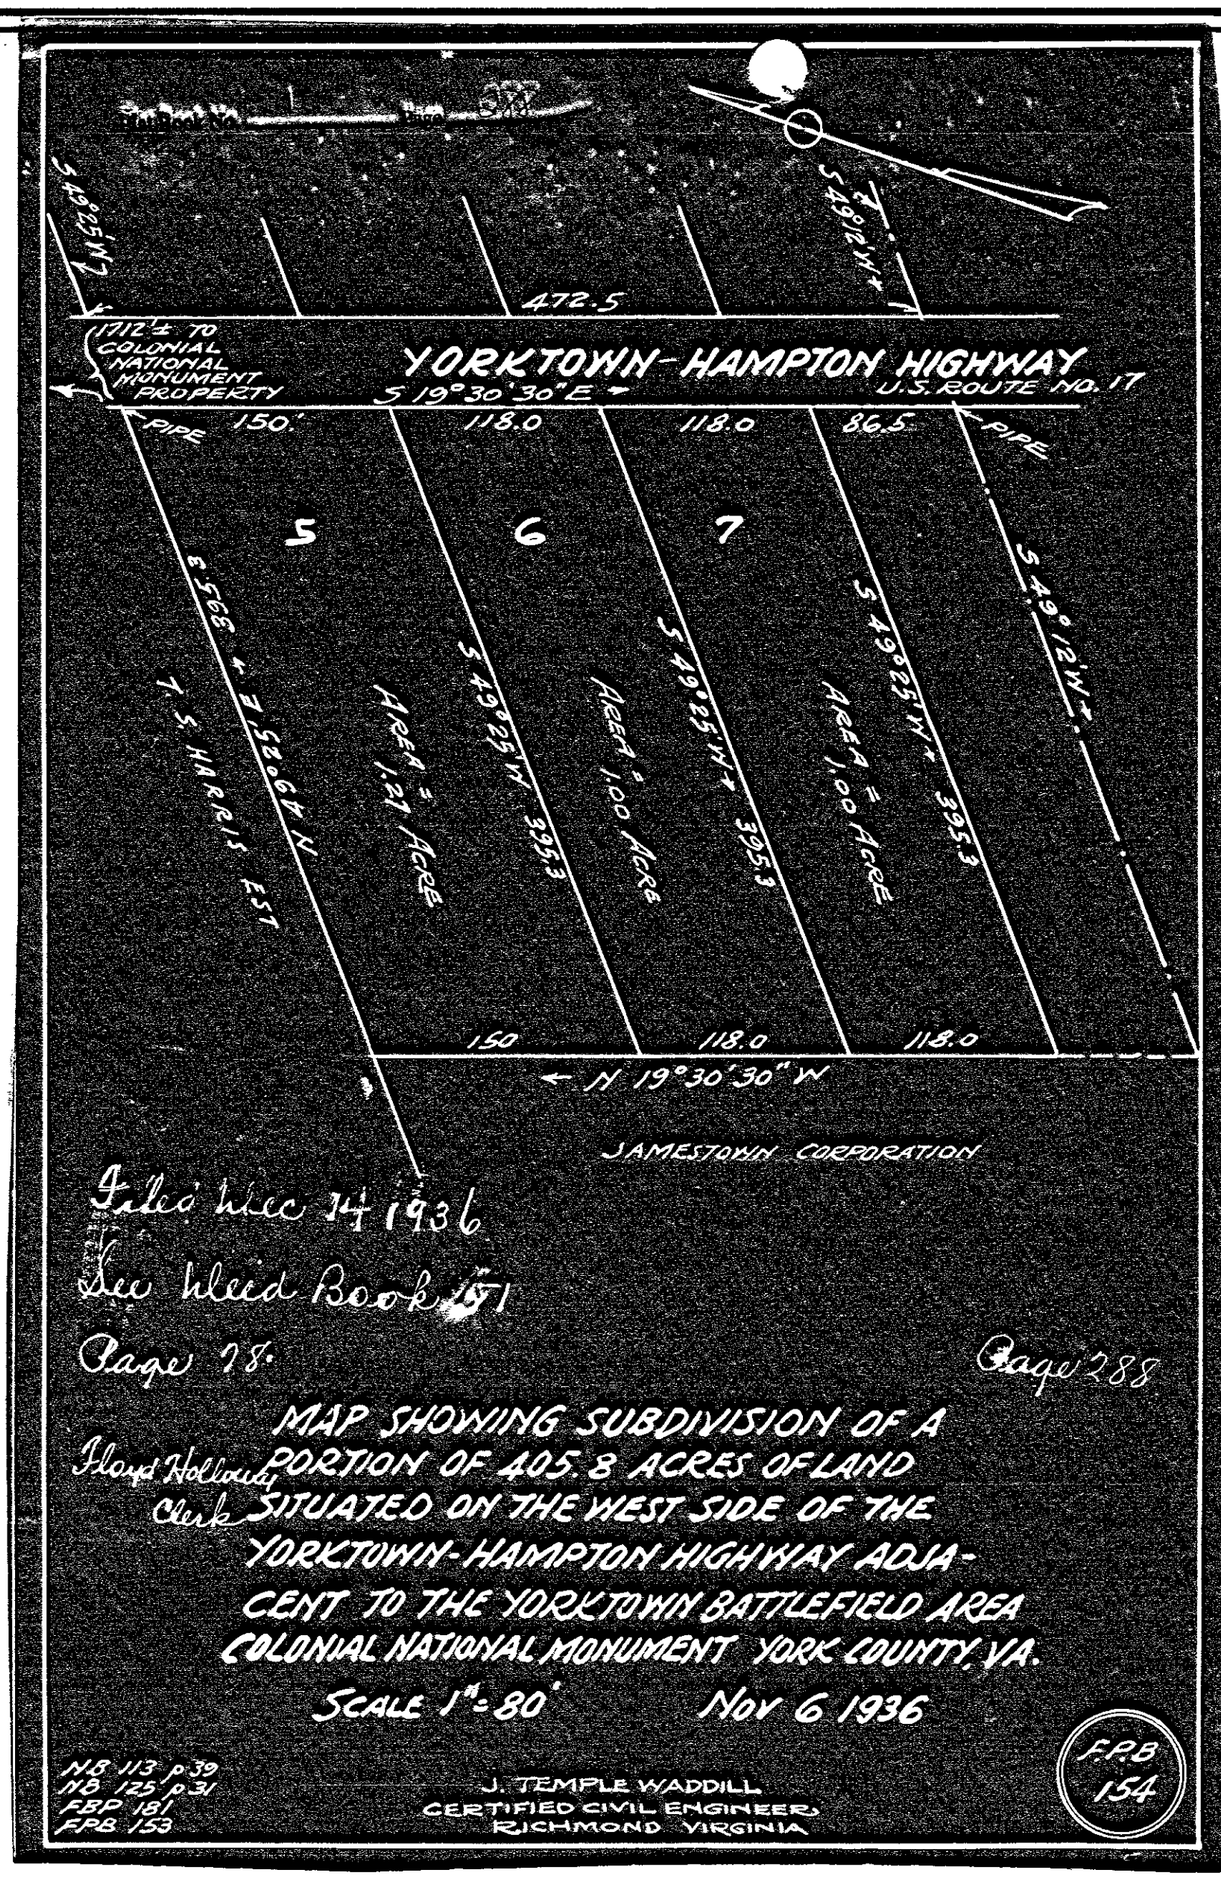

Filed Dec 14 1936
See Deed Book 51
Page 78.

Page 288

Floyd Holloway
Clerk

MAP SHOWING SUBDIVISION OF A PORTION OF 405.8 ACRES OF LAND SITUATED ON THE WEST SIDE OF THE YORKTOWN-HAMPTON HIGHWAY ADJACENT TO THE YORKTOWN BATTLEFIELD AREA COLONIAL NATIONAL MONUMENT YORK COUNTY, VA.

SCALE 1" = 80' NOV 6 1936

N.B. 113 p 39
N.B. 125 p 31
F.B.P. 181
F.P.B. 153

J. TEMPLE WADDILL
CERTIFIED CIVIL ENGINEER
RICHMOND VIRGINIA

F.P.B. 154