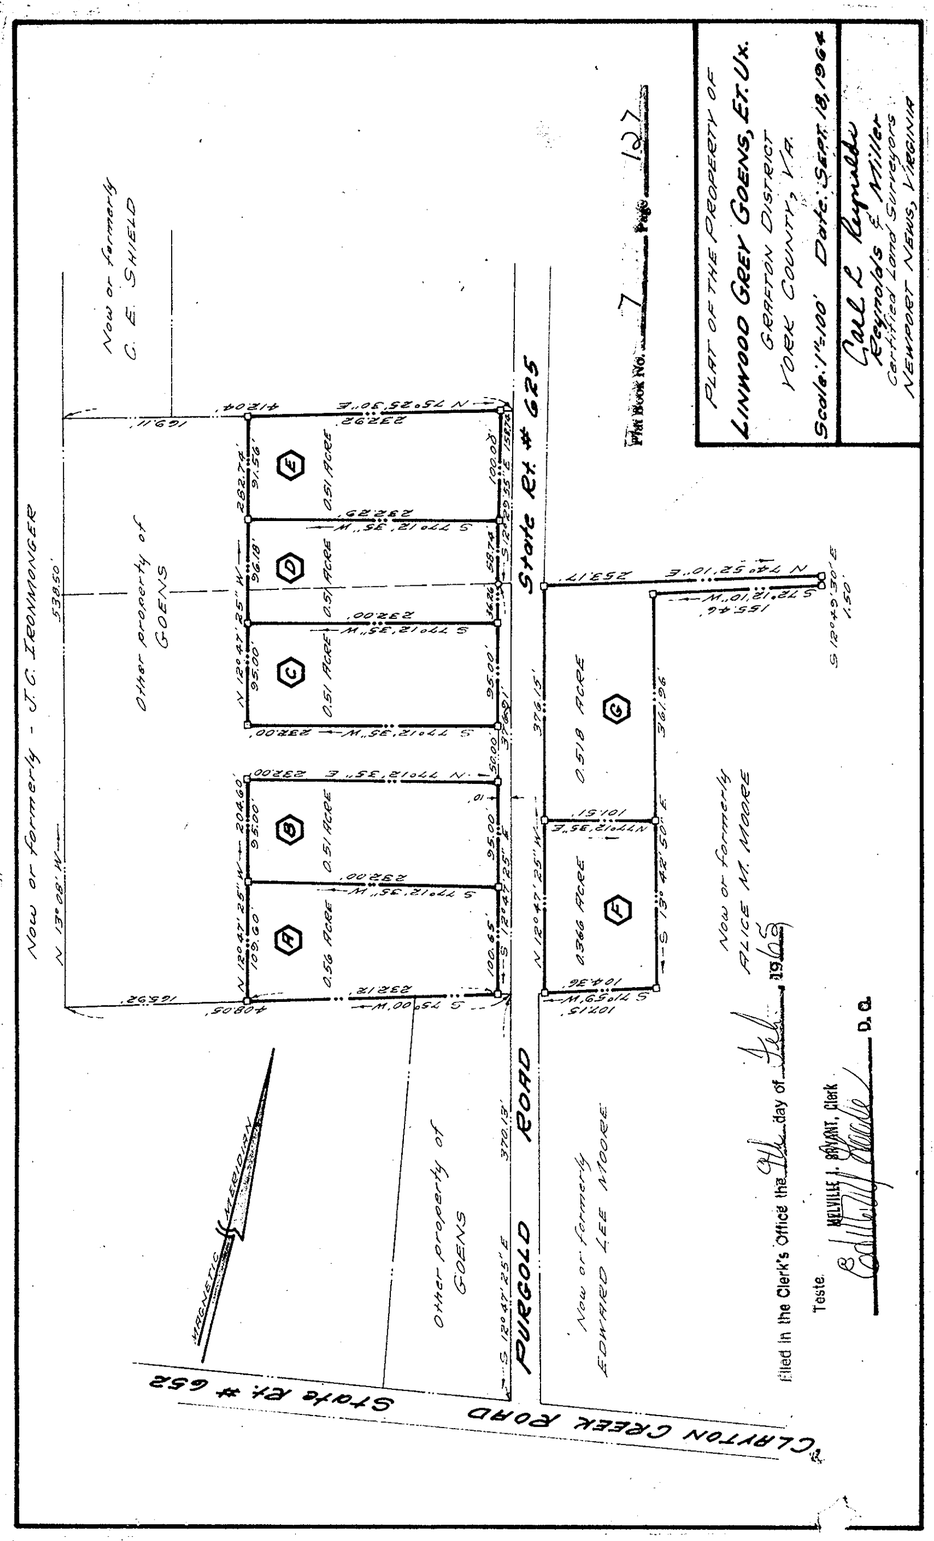
PLAT OF THE PROPERTY OF
LINWOOD GREY GOENS, ET. UX.
GRAFTON DISTRICT
YORK COUNTY, VA.
Scale: 1"=100' Date: SEPT. 18, 1964
Carl L. Reynolds
Reynolds & Miller
Certified Land Surveyors
NEWPORT NEWS, VIRGINIA
Plat Book No. 7 Page 127
Now or formerly C. E. SHIELD
Other property of GOENS
Now or formerly - J. C. IRONMONGER
State Rt. # 625
PURGOLD ROAD
CLAYTON CREEK ROAD
State Rt. # 652
Now or formerly ALICE M. MOORE
Now or formerly EDWARD LEE MOORE
Other property of GOENS
0.51 ACRE
0.56 ACRE
0.518 ACRE
0.366 ACRE
Filed in the Clerk's Office the 9th day of Feb. 1965
Teste MELVILLE J. BRYANT, Clerk
D.C.

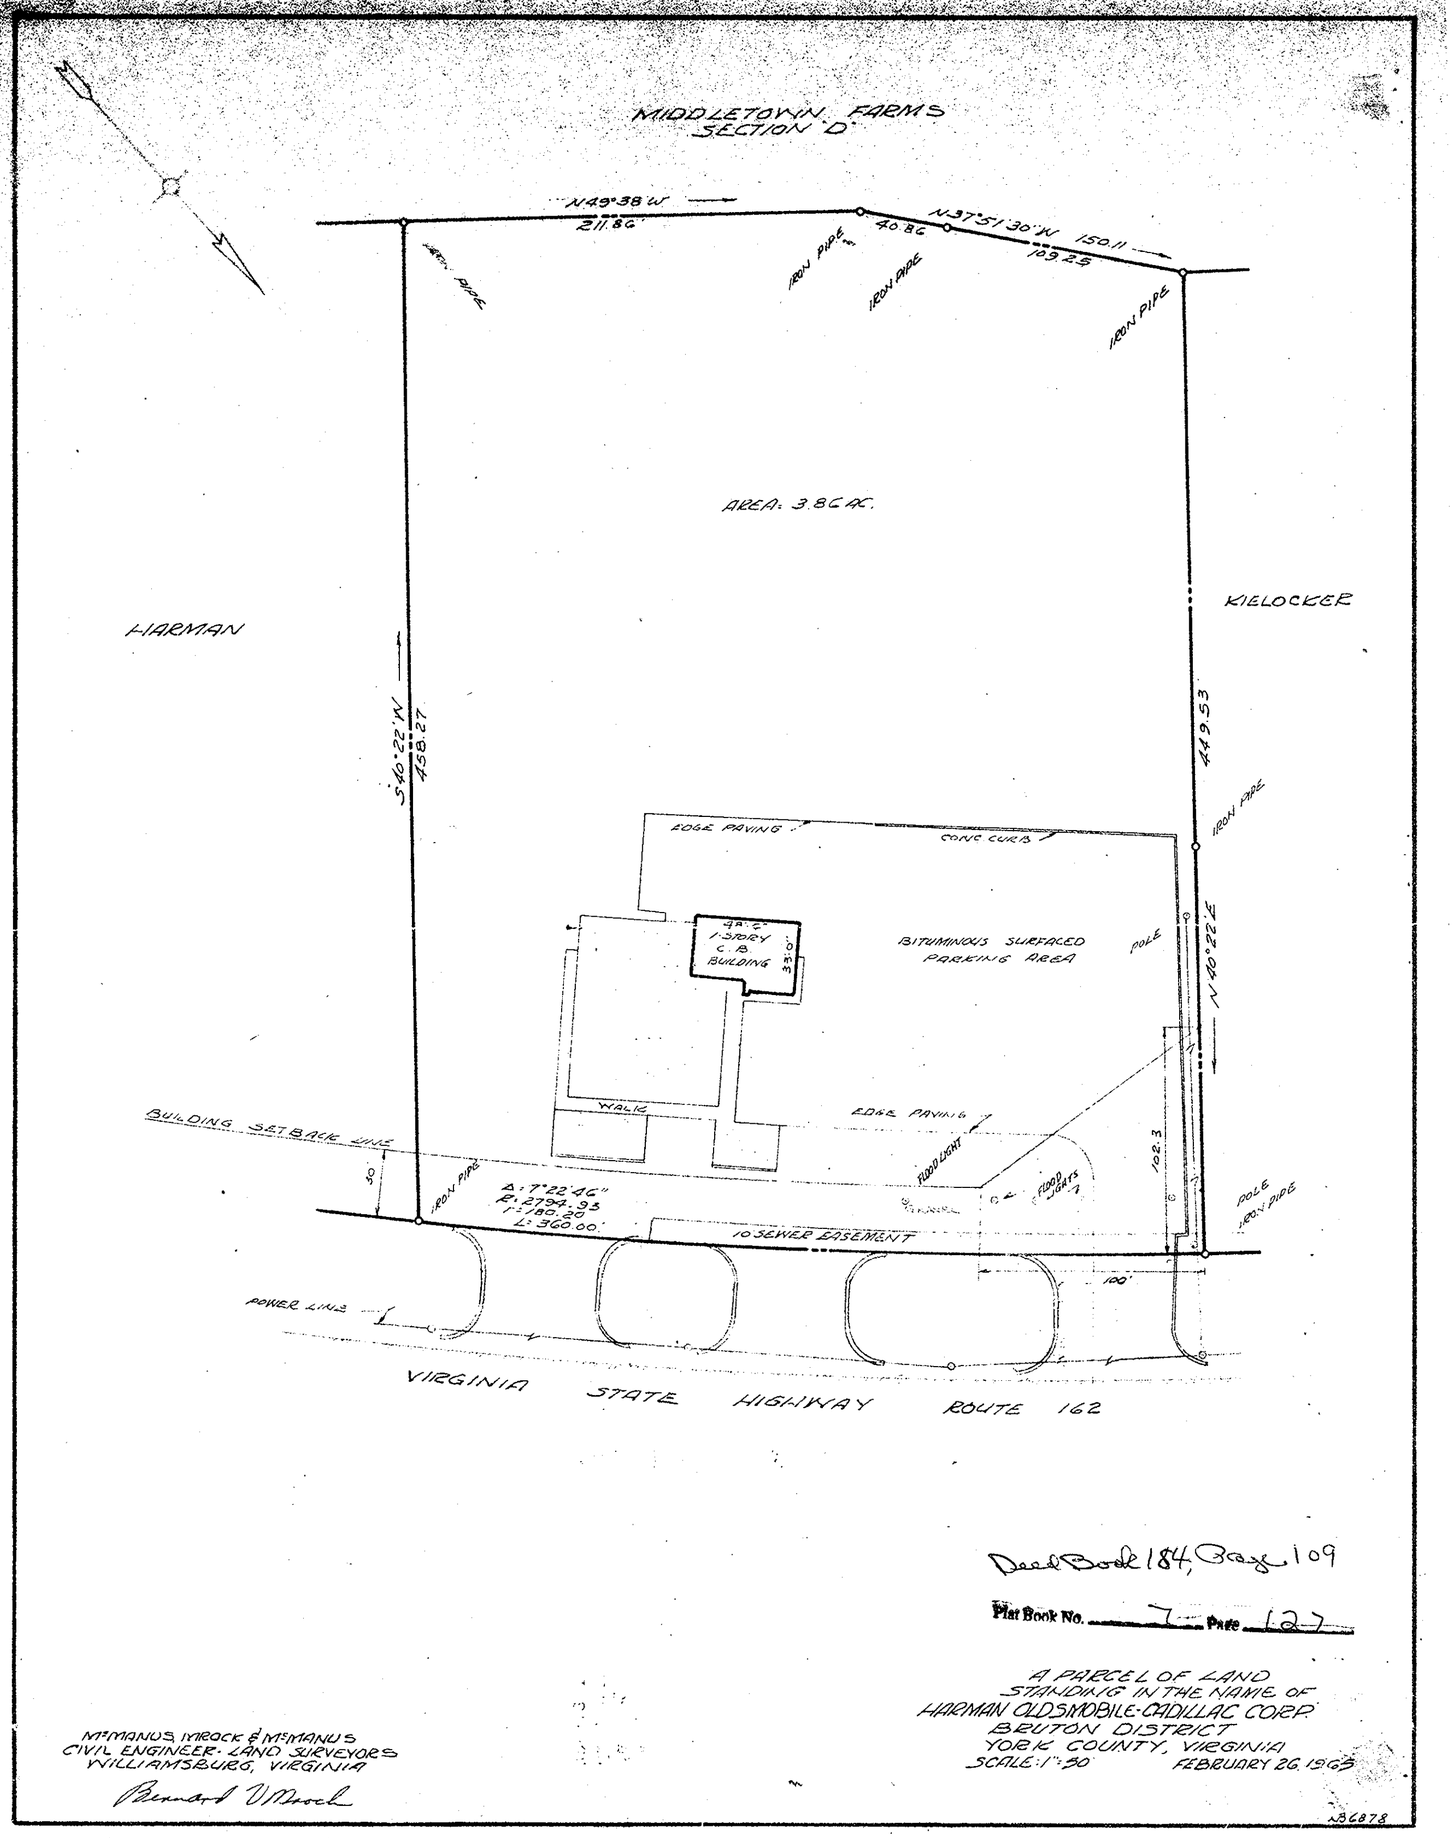
MIDDLETOWN FARMS
SECTION "D"
N49°38'W
211.86'
N37°51'30"W 150.11
40.86
109.25
IRON PIPE
AREA: 3.86 AC.
HARMAN
KIELOCKER
S40°22'W
458.27
449.53
N40°22'E
EDGE PAVING
CONC CURB
1-STORY C.B. BUILDING
BITUMINOUS SURFACED PARKING AREA
POLE
WALK
BUILDING SETBACK LINE
FLOOD LIGHT
FLOOD LIGHTS
Δ: 7°22'46"
R: 2794.93
T: 180.20
L: 360.00
10 SEWER EASEMENT
POWER LINE
VIRGINIA STATE HIGHWAY ROUTE 162
Deed Book 184, Page 109
Plat Book No. 7 Page 127
A PARCEL OF LAND
STANDING IN THE NAME OF
HARMAN OLDSMOBILE-CADILLAC CORP.
BRUTON DISTRICT
YORK COUNTY, VIRGINIA
SCALE: 1"=50' FEBRUARY 26, 1965
McMANUS, MROCK & McMANUS
CIVIL ENGINEER - LAND SURVEYORS
WILLIAMSBURG, VIRGINIA
Bernard V. Mrock
NB6878