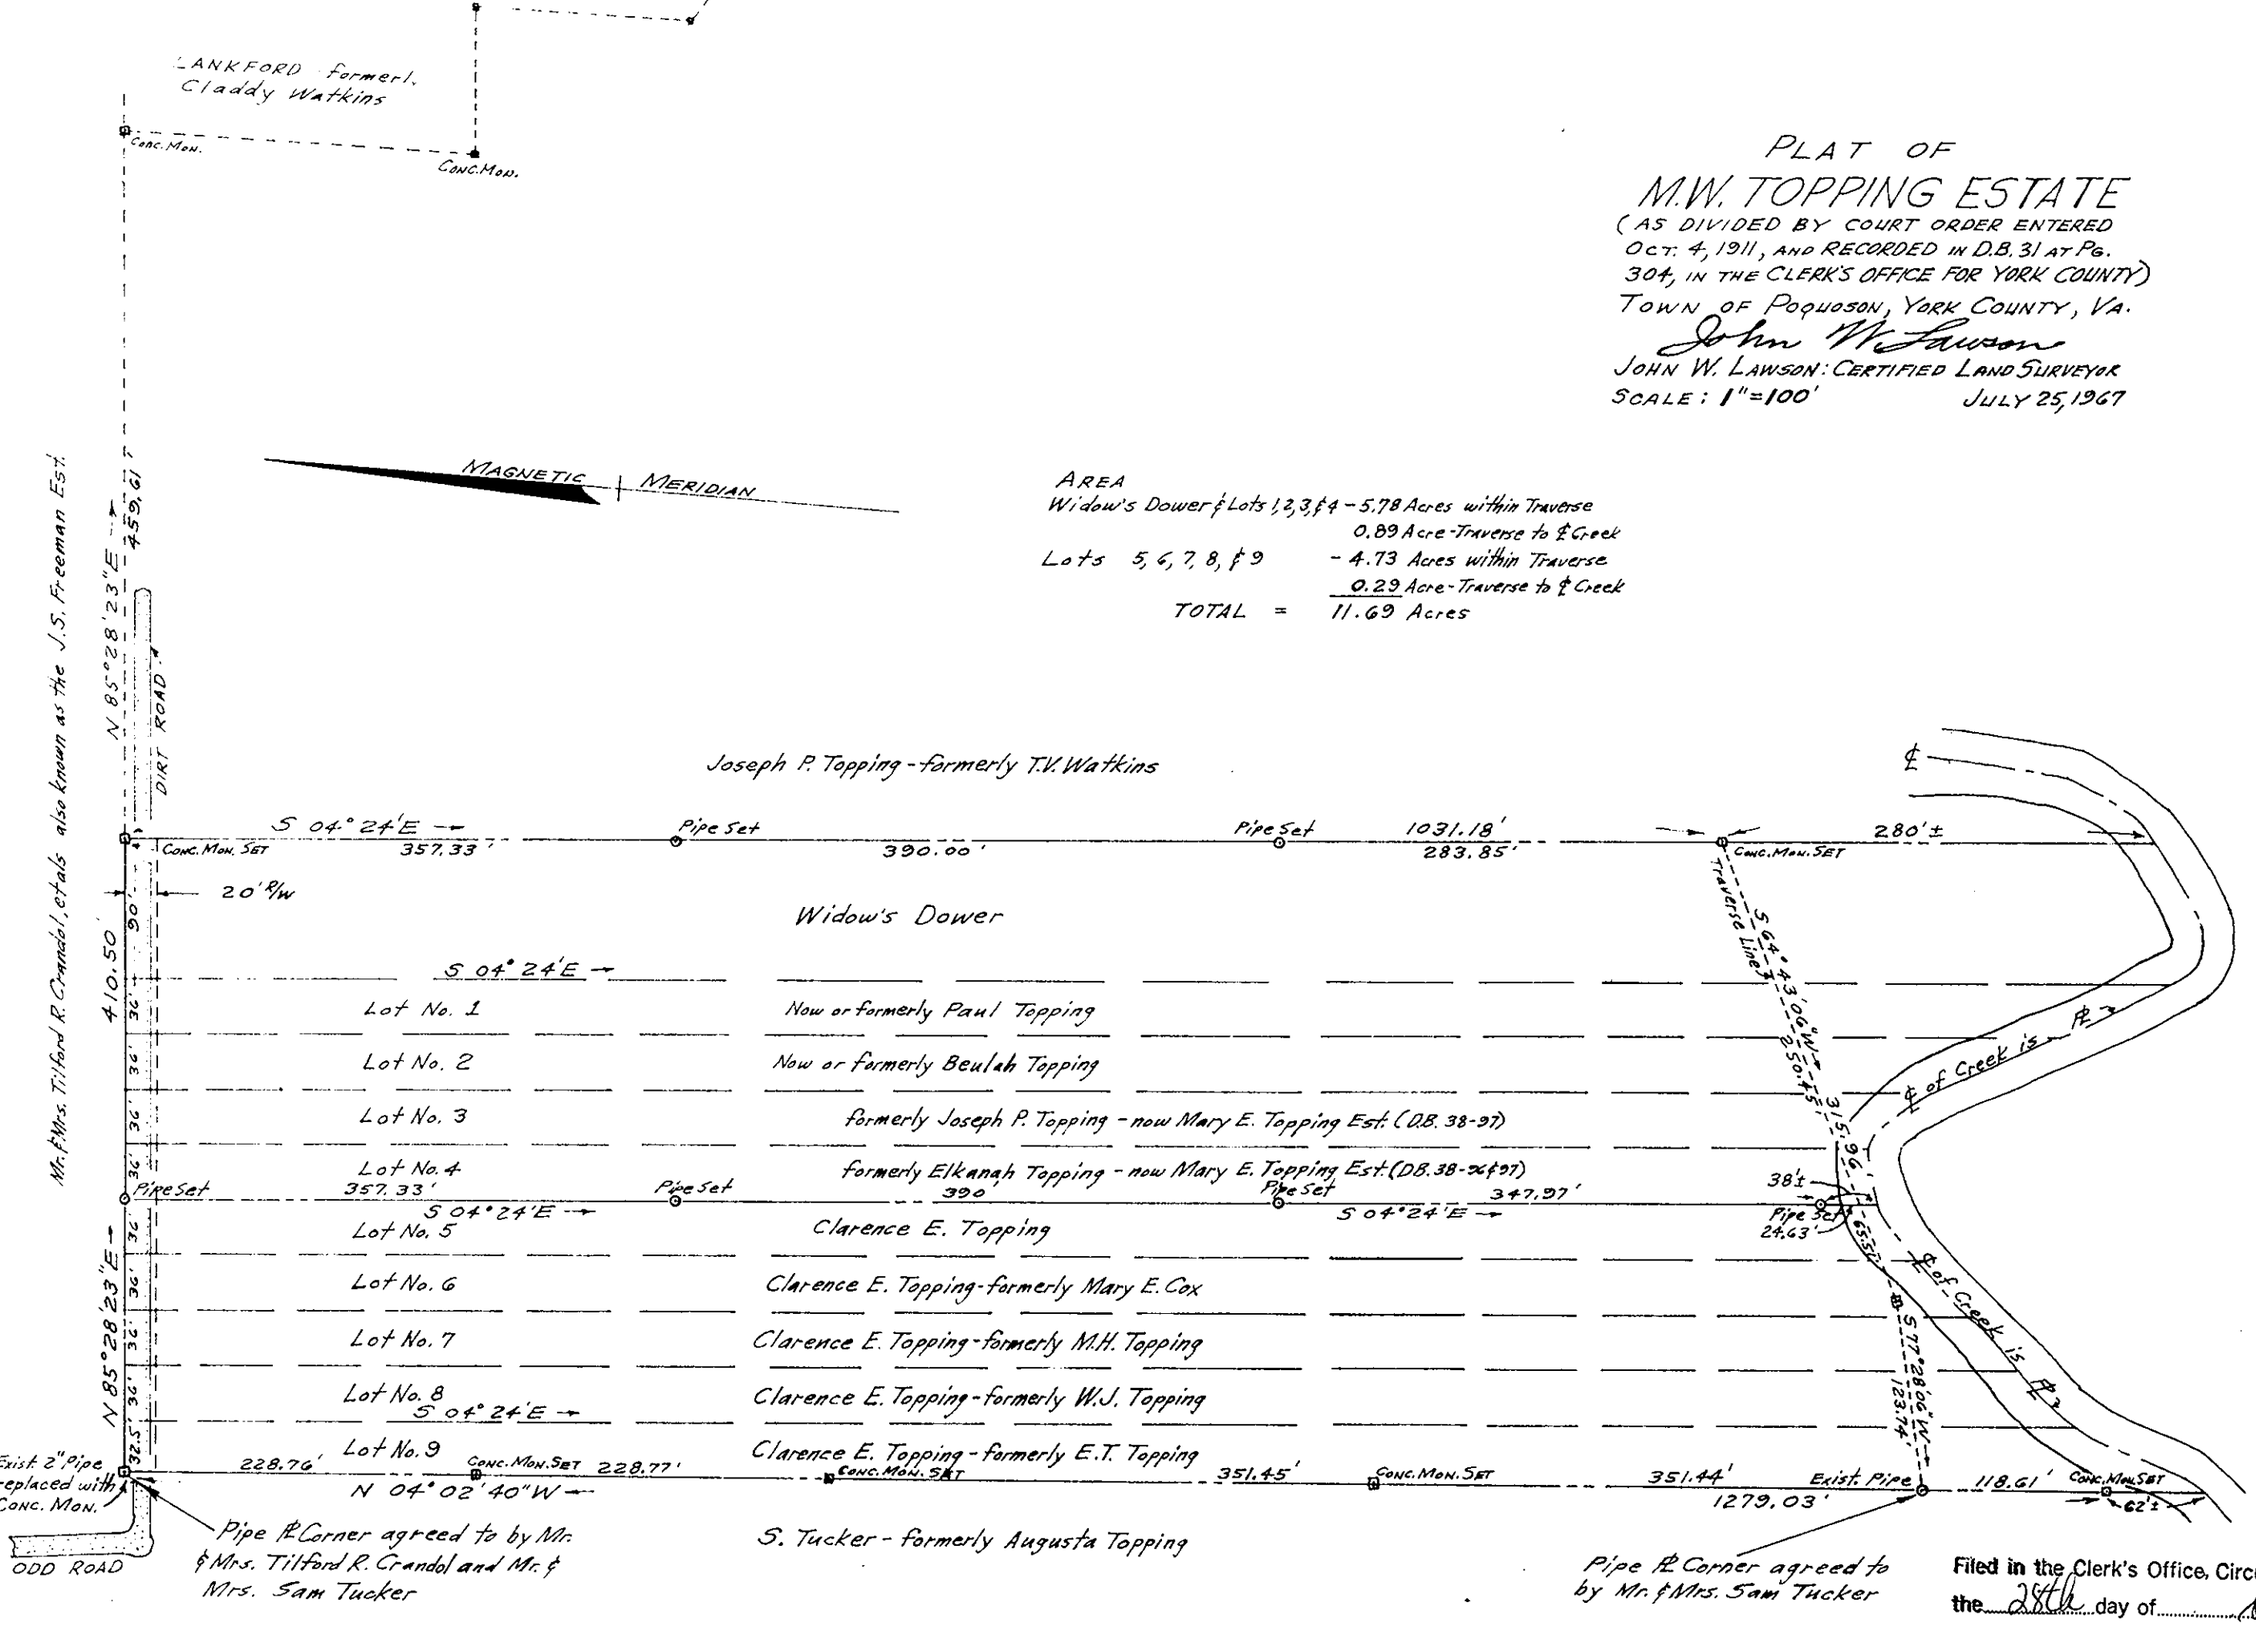

PLAT OF
M.W. TOPPING ESTATE
(AS DIVIDED BY COURT ORDER ENTERED OCT. 4, 1911, AND RECORDED IN D.B. 31 AT PG. 304, IN THE CLERK'S OFFICE FOR YORK COUNTY)
TOWN OF POQUOSON, YORK COUNTY, VA.
John W. Lawson
JOHN W. LAWSON: CERTIFIED LAND SURVEYOR
SCALE: 1"=100' JULY 25, 1967

AREA
Widow's Dower & Lots 1, 2, 3, & 4 - 5.78 Acres within Traverse
0.89 Acre - Traverse to ℄ Creek
Lots 5, 6, 7, 8, & 9 - 4.73 Acres within Traverse
0.29 Acre - Traverse to ℄ Creek
TOTAL = 11.69 Acres

Filed in the Clerk's Office, Circuit Court, York Co., Va.
the 28th day of Sept. 1967
Teste:
MELVILLE I. BRYANT, Clerk
Edith W. Goode D. C.

Plat Book 8, p. 62