PLAT OF SUBDIVISION
THE VILLAGES OF KILN CREEK

THE SANCTUARY AT KILN CREEK

SECTION ONE
SINGLE FAMILY ATTACHED 1
YORK COUNTY, VIRGINIA

DATE: MAY 6, 1993	SHEET 4 OF 4	SCALE: 1"= 25'

SLEDD, RUNEY & ASSOCIATES, P.C.
ENGINEERS PLANNERS SURVEYORS
11832 ROCK LANDING DRIVE, SUITE 203
NEWPORT NEWS, VIRGINIA 23606
(804) 873-3386

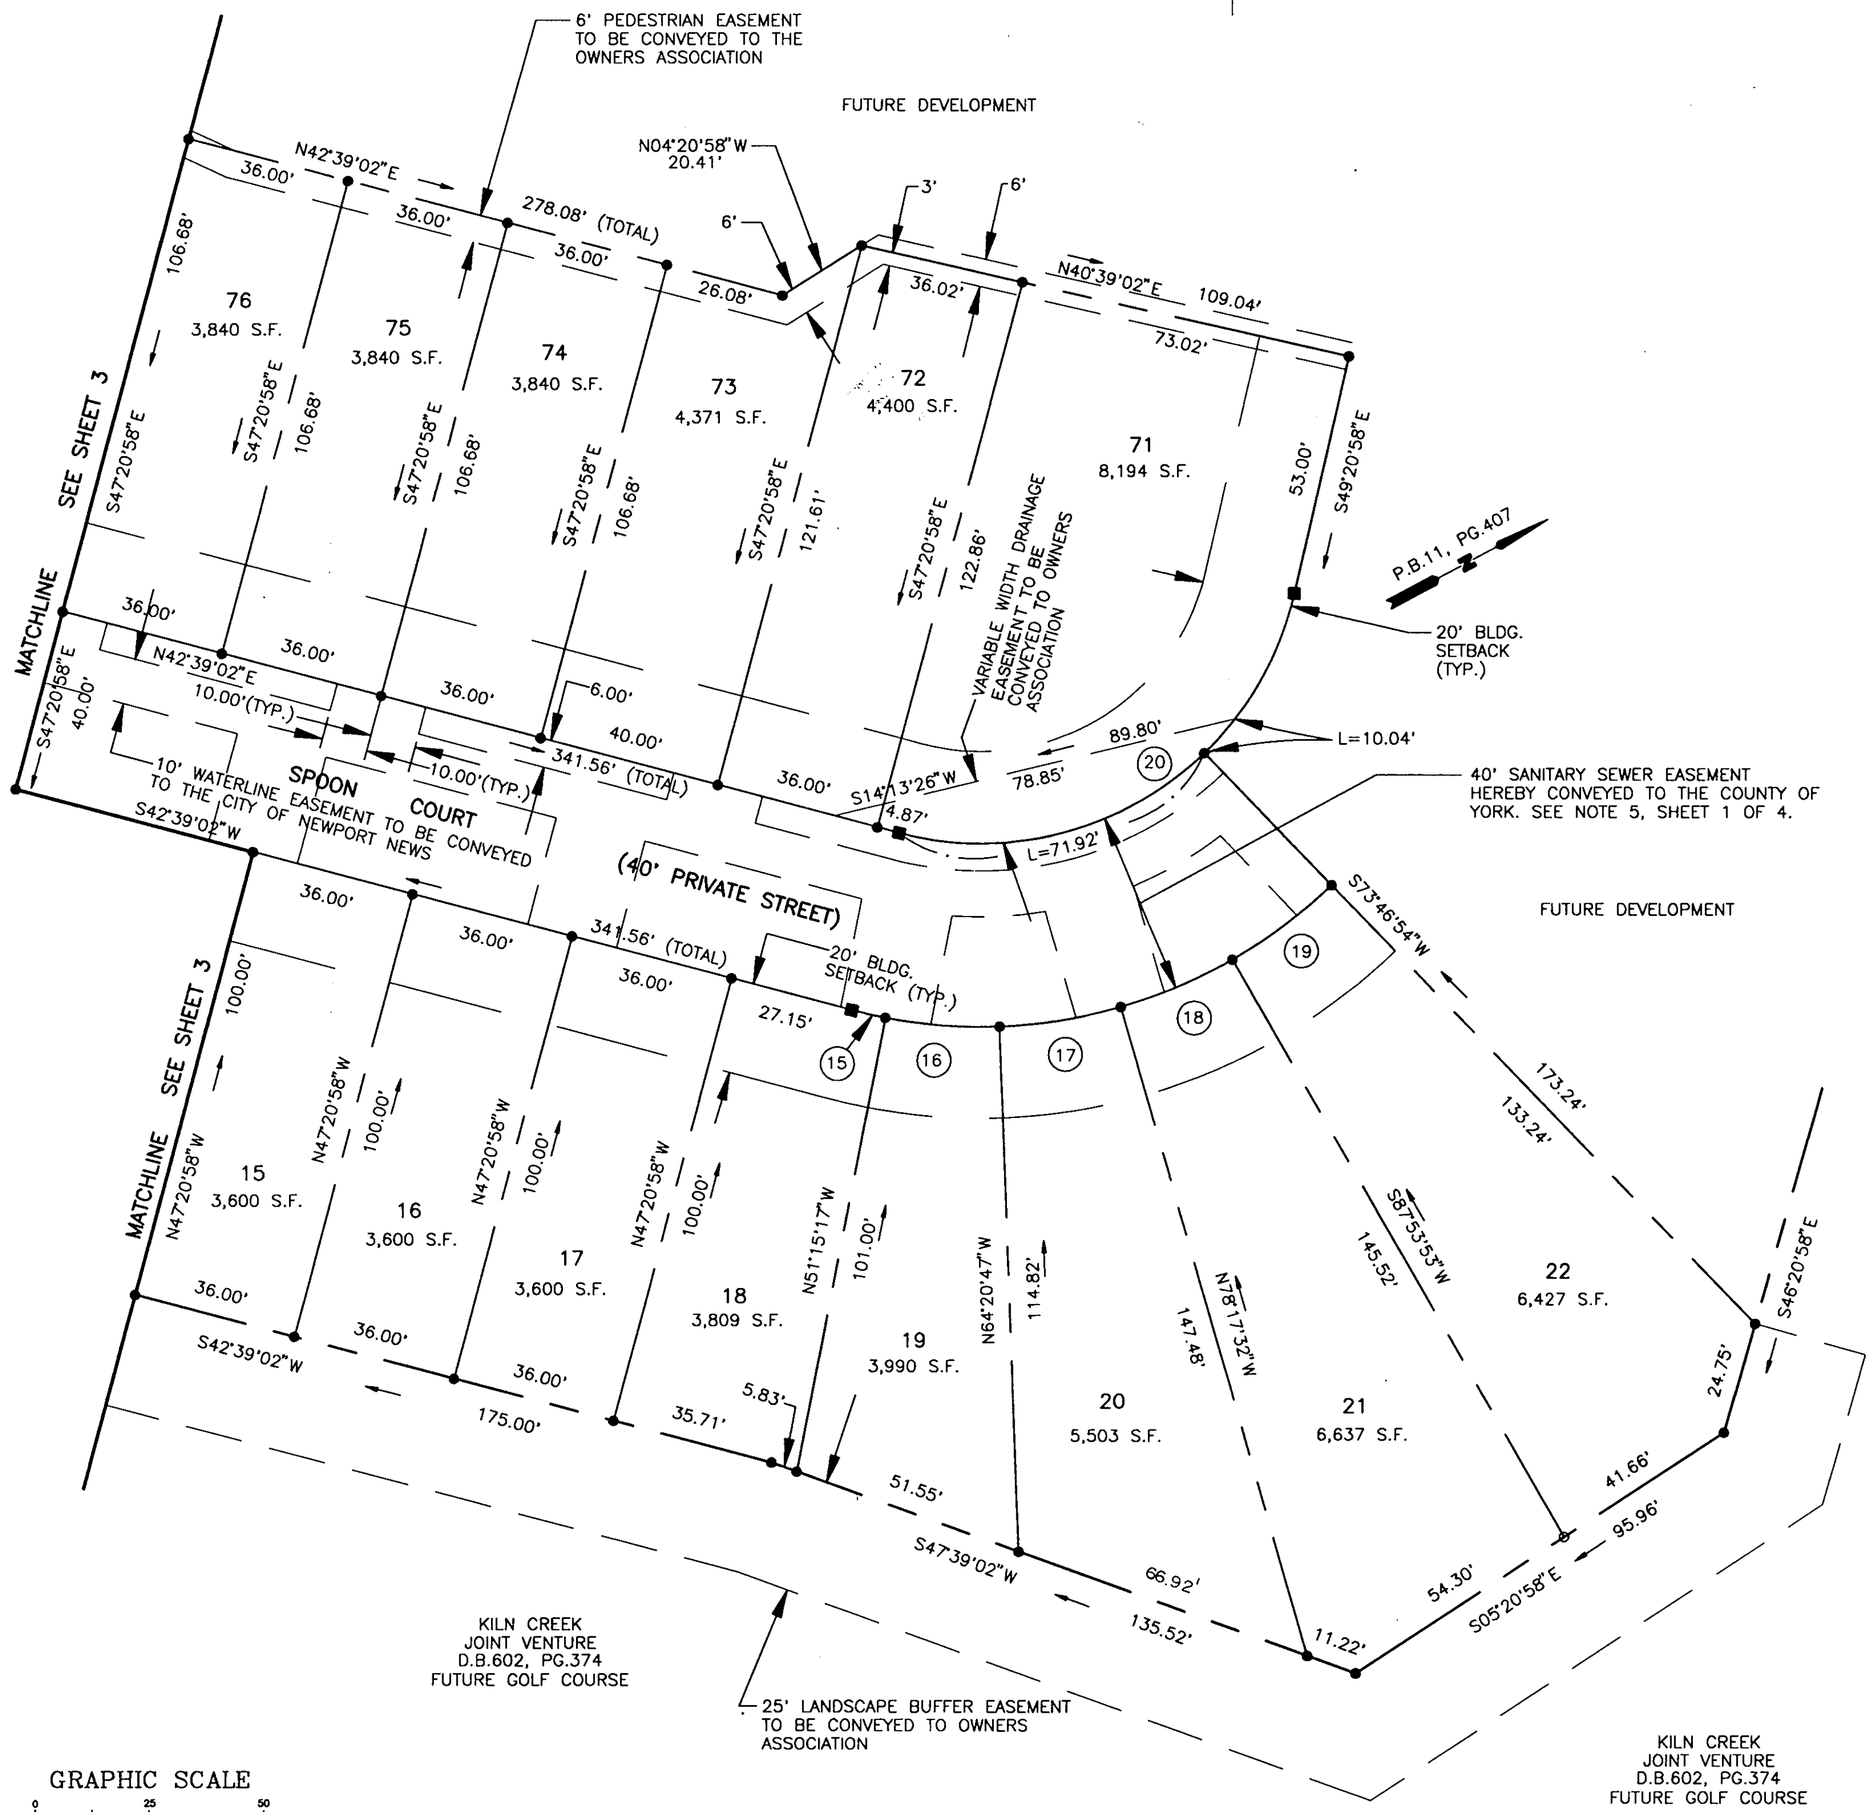

COMMONWEALTH OF VIRGINIA
GARRETT S. RUNEY, II
No. 1429-B
7/8/93
LAND SURVEYOR

GRAPHIC SCALE
0 25 50
SCALE: 1"= 25'

APPROVED:
YORK COUNTY BOARD OF SUPERVISORS

BY: J Mark Carter
PLAT APPROVING AGENT

DATE: SEPTEMBER 15, 1993

STATE OF VIRGINIA
COUNTY OF YORK

IN THE CLERK'S OFFICE OF THE CIRCUIT COURT FOR THE COUNTY OF YORK, THE 17 DAY OF SEP, 1993. THIS MAP WAS PRESENTED AND ADMITTED TO RECORD AS THE LAW DIRECTS IN PLAT BOOK 11, PAGE 662.

TESTE: [illegible]
CLERK

[illegible]