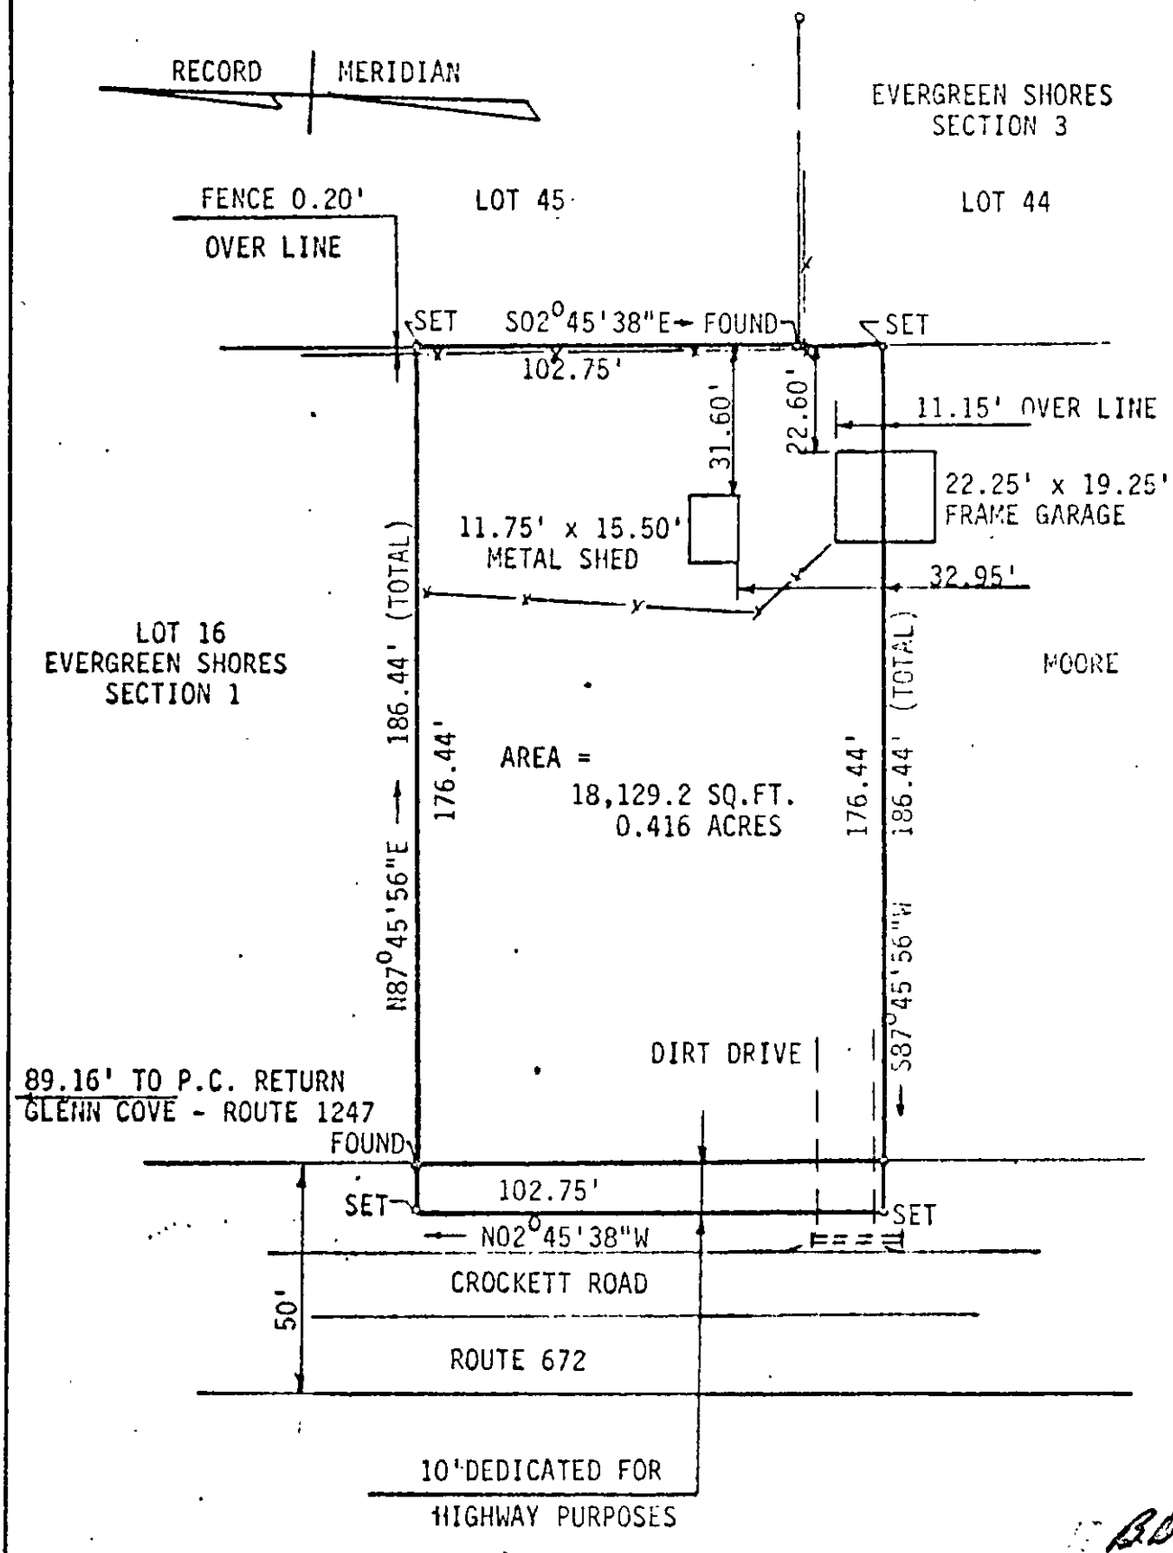

NOTE: THIS CONVEYANCE IS FOR THE PURPOSE OF EXTENDING LOT 16, EVERGREEN SHORES, SECTION 3.

*REF: PB7/200; DB78/54

L. V. WOODSON & ASSOCIATES, INC. ENGINEERS & SURVEYORS, P. O. BOX 633 WILLIAMSBURG, VIRGINIA 23185

LEGEND O = IP = IRON PIN, ⊡ = MON = MONUMENT, — = PROPERTY LINE, — · — = CENTERLINE, — - - — = EASEMENT LINE

A SURVEY FOR CONVEYANCE - LULA C. MOORE TO DANNY L. & SHERRY B. SALMON - 0.416 ACRES LYING IN GRAFTON DISTRICT, YORK COUNTY, VIRGINIA.

SCALE: 1" = 40'	REF: *	DATE: FEBRUARY 22, 1972	AREA 0.416 ACRES

J.O. #840

26-32 ✓