332-425

BOOK 332 PAGE 425

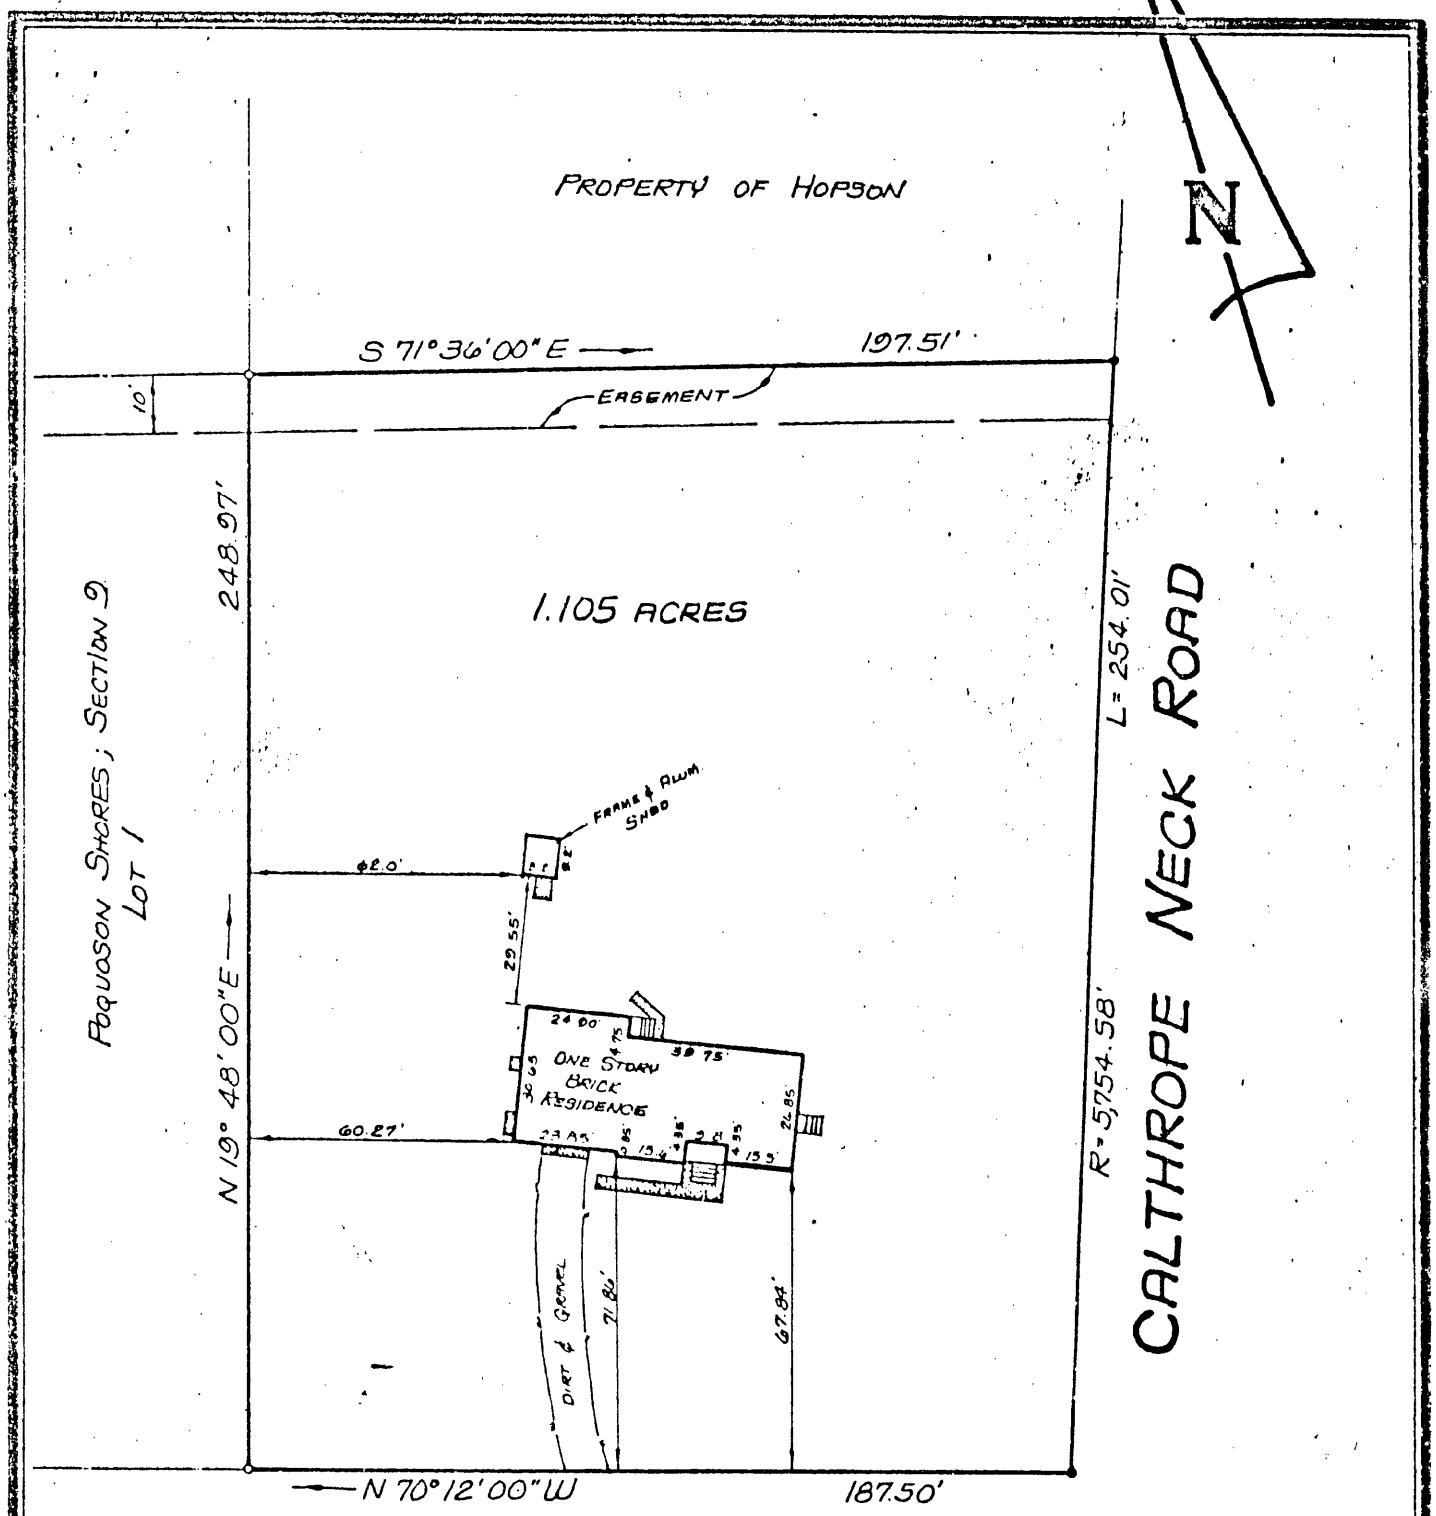

RIVER POINT DRIVE 50' R/W
(P.B. 8; Pg. 209)

SYMBOLS DENOTE

- PIPE FOUND
- PIPE SET
- ROD FOUND.
- CONC. MONUMENT

COMMONWEALTH OF VIRGINIA
EDWARD J. KELLER
CERTIFICATE No.
1018
CERTIFIED LAND SURVEYOR

I, Edward J. Keller HEREBY CERTIFY THAT THE SURVEY REPRESENTED BY THIS PLAT WAS MADE BY ME ON THIS DATE AND IS CORRECT. THERE ARE NO ENCROACHMENTS UNLESS SHOWN HEREON.

E. J. KELLER, INC.
LAND SURVEYOR
NEWPORT NEWS, VIRGINIA

JOB LOCATION # 1200 CALTHROPE NECK ROAD

PLAT OF THE PROPERTY OF:
LARRY J. & LINDA J. VAILLANCOURT

PARCEL OF LAND

CONTAINING: 1.105 ACRES
PART OF THE PROPERTY FORMERLY VIRGINIA MORRIS
PARCEL "I" W. S. DRYDEN ESTATE
BETHEL DISTRICT
YORK COUNTY, VIRGINIA

CODE: 79-790	DWN. BY: RS	SCALE: 1" = 40'	TO: SHEILD	DATE: 27 AUG. 79

30 E (1) I