PLAT OF SUBDIVISION

THE GREENLANDS

PHASE THREE

BETHEL MAGISTERIAL DISTRICT

COUNTY OF YORK, VIRGINIA

DATE: 4/16/02	SHEET 2 OF 6	SCALE: 1"=60'
PROJECT NO: 30858.00	DRAWN BY: DWP	

VHB Vanasse Hangen Brustlin, Inc.
Transportation Land Development Environmental Services
11832 Rock Landing Drive, Suite 203
Newport News, Virginia 23606-4231
(757) 873-3386 • FAX (757) 873-0757

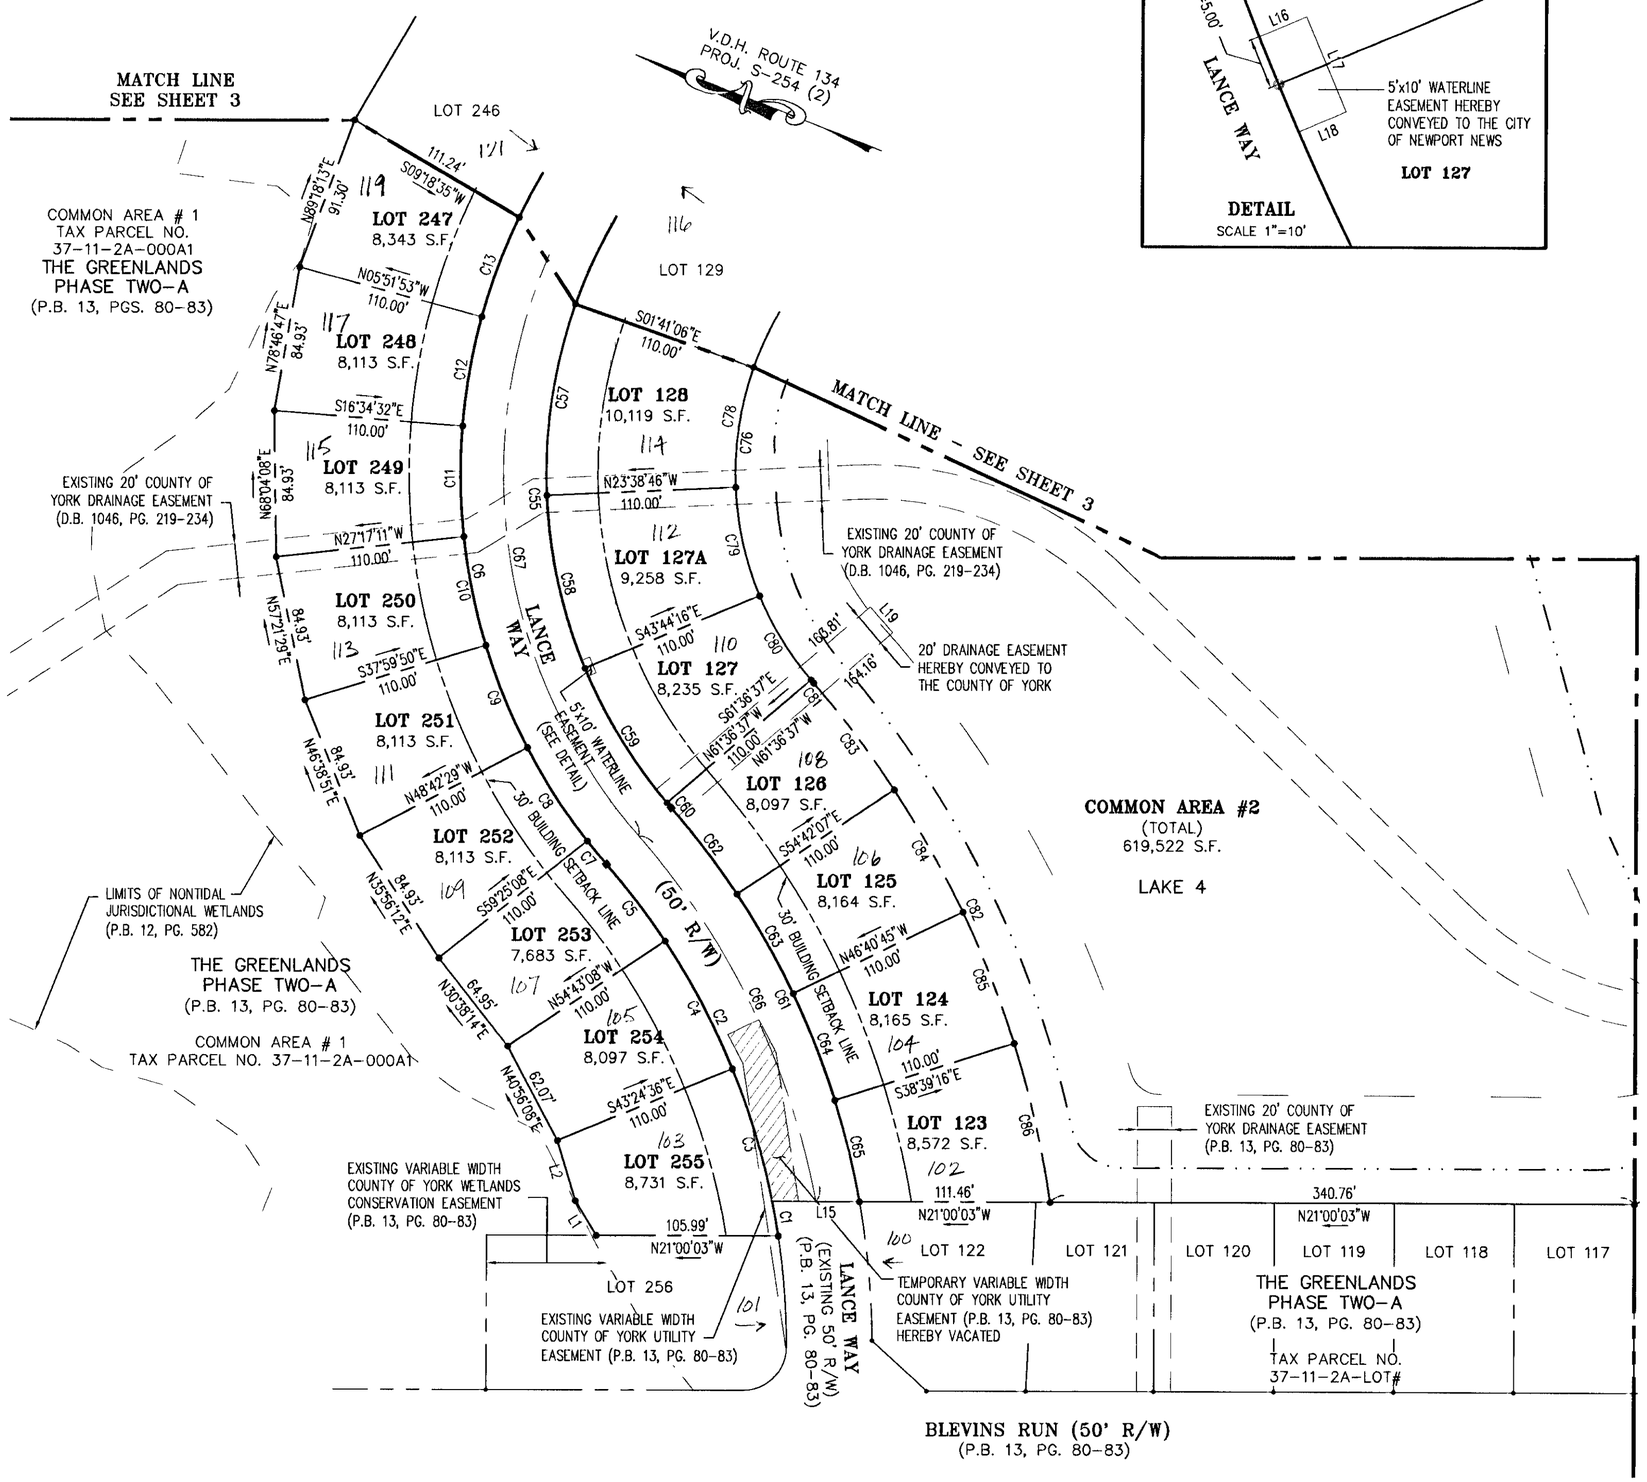

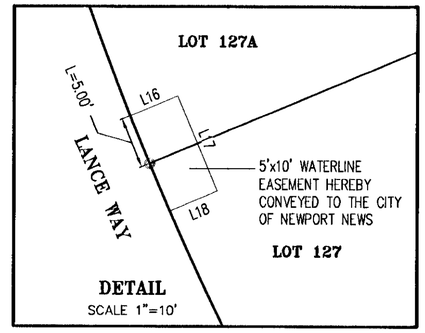

COMMONWEALTH OF VIRGINIA
6/6/02
DAVID W. ANDREA
NO. 2215
LAND SURVEYOR

GRAPHIC SCALE

60 0 30 60 120

(IN FEET)
1 inch = 60 ft.

LEGEND

- INDICATES POINT FOUND AS DENOTED
- INDICATES IRON ROD TO BE SET
- INDICATES V.D.H. CONC. MON. FOUND
- INDICATES CONC. MON. TO BE SET
- INDICATES APPROXIMATE TOP OF BANK
- INDICATES APPROXIMATE EDGE OF WATER

NOTE:

SEE SHEET SIX FOR LINE AND CURVE DATA TABLES.

APPROVED:
YORK COUNTY BOARD OF SUPERVISORS

BY: Al Maddalena
PLAT APPROVING AGENT

DATE: 7/2/02

STATE OF VIRGINIA
COUNTY OF YORK

IN THE CLERK'S OFFICE OF THE CIRCUIT COURT FOR THE COUNTY OF YORK, THE 3 DAY OF JULY, 2002. THIS MAP WAS PRESENTED AND ADMITTED TO RECORD AS THE LAW DIRECTS AS INSTRUMENT NO. 020013165. 3:45pm

TESTE: Lynn S. Jenkins
CLERK

BY: Natalie C. Owens, D.C.

FILE # 30858-3-PL