SUBDIVISION PLAT
CREEKSIDE LANDING
SECTION THREE

BRUTON DISTRICT – COUNTY OF YORK, VIRGINIA

SCALE: 1" = 60' MARCH 26, 2004

THE SIRINE GROUP, LTD.
SURVEYORS • ENGINEERS • PLANNERS
4794 GEORGE WASHINGTON MEMORIAL HIGHWAY
U.S. ROUTE 17
P.O. BOX 450
WHITE MARSH, VIRGINIA 23183

SHEET 2 OF 7

0 30 60 120 180 240 FEET
GRAPHIC SCALE

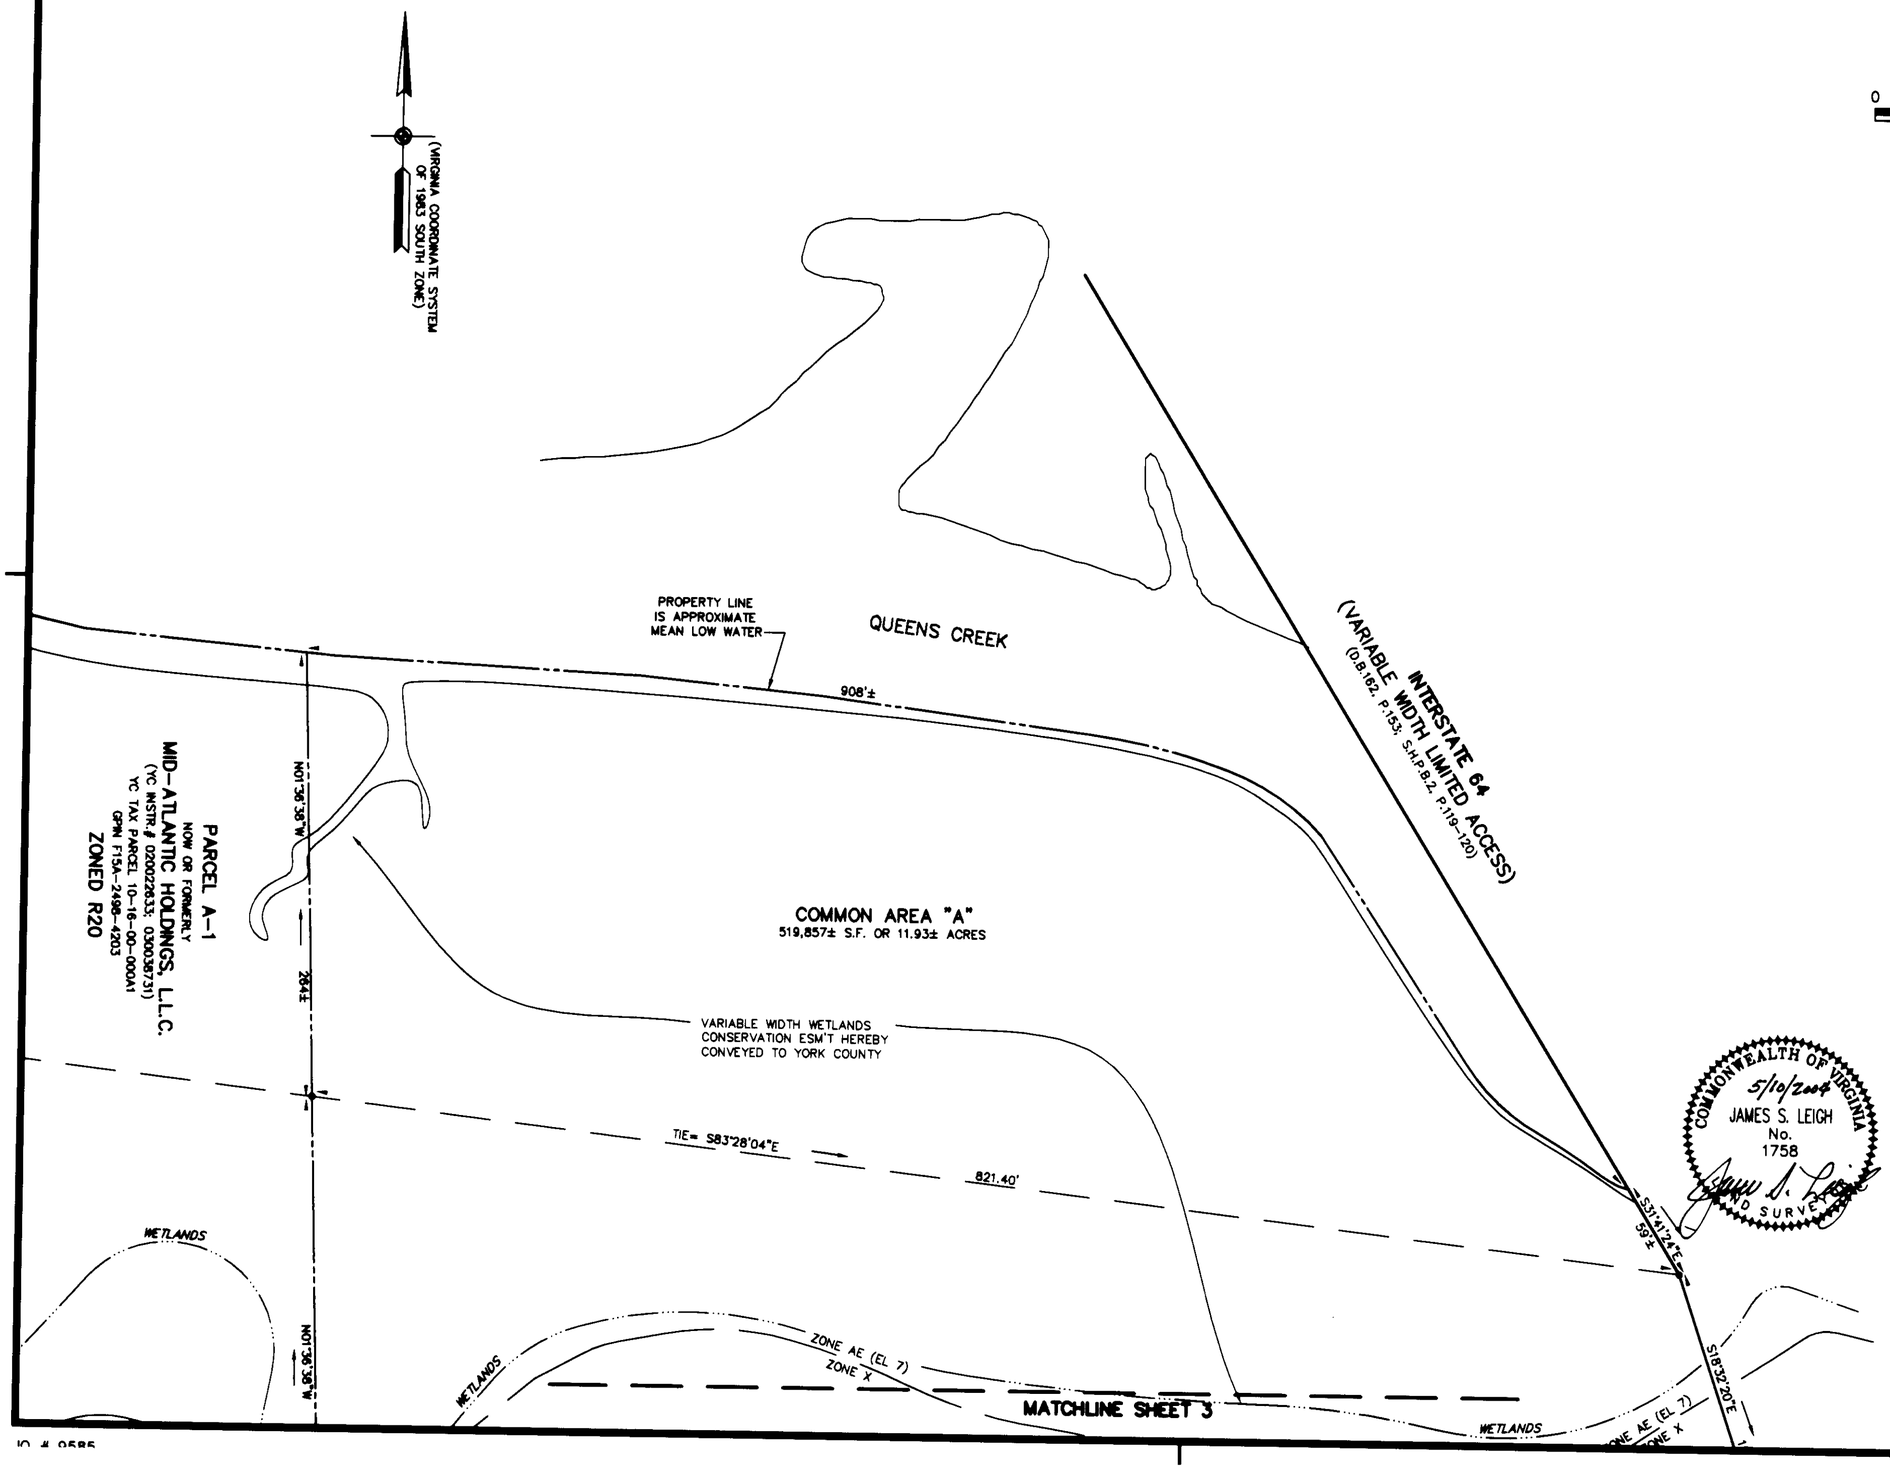

APPROVED:
YORK COUNTY BOARD OF SUPERVISORS

BY: Al Maddalena
PLAT APPROVING AGENT

DATE: 5/20/04

STATE OF VIRGINIA
COUNTY OF YORK
IN THE CLERK'S OFFICE OF THE CIRCUIT COURT FOR THE COUNTY OF YORK, VIRIGNIA, THE 25th DAY OF May, 2004, THIS PLAT WAS PRESENTED AND ADMITTED TO RECORD AS THE LAW DIRECTS AS INSTRUMENT NUMBER 040010760. 9:12 AM

TESTE: Lynn S. Jenkins
CLERK

BY: Anchalee M. Chinnamourch, DC

PROPERTY IS ASSESSOR'S PARCEL NUMBER:
10-16-00-000E1; GPIN: F15B-3242-4742
10-16-00-000E2; GPIN: F15B-3157-2547