000000255

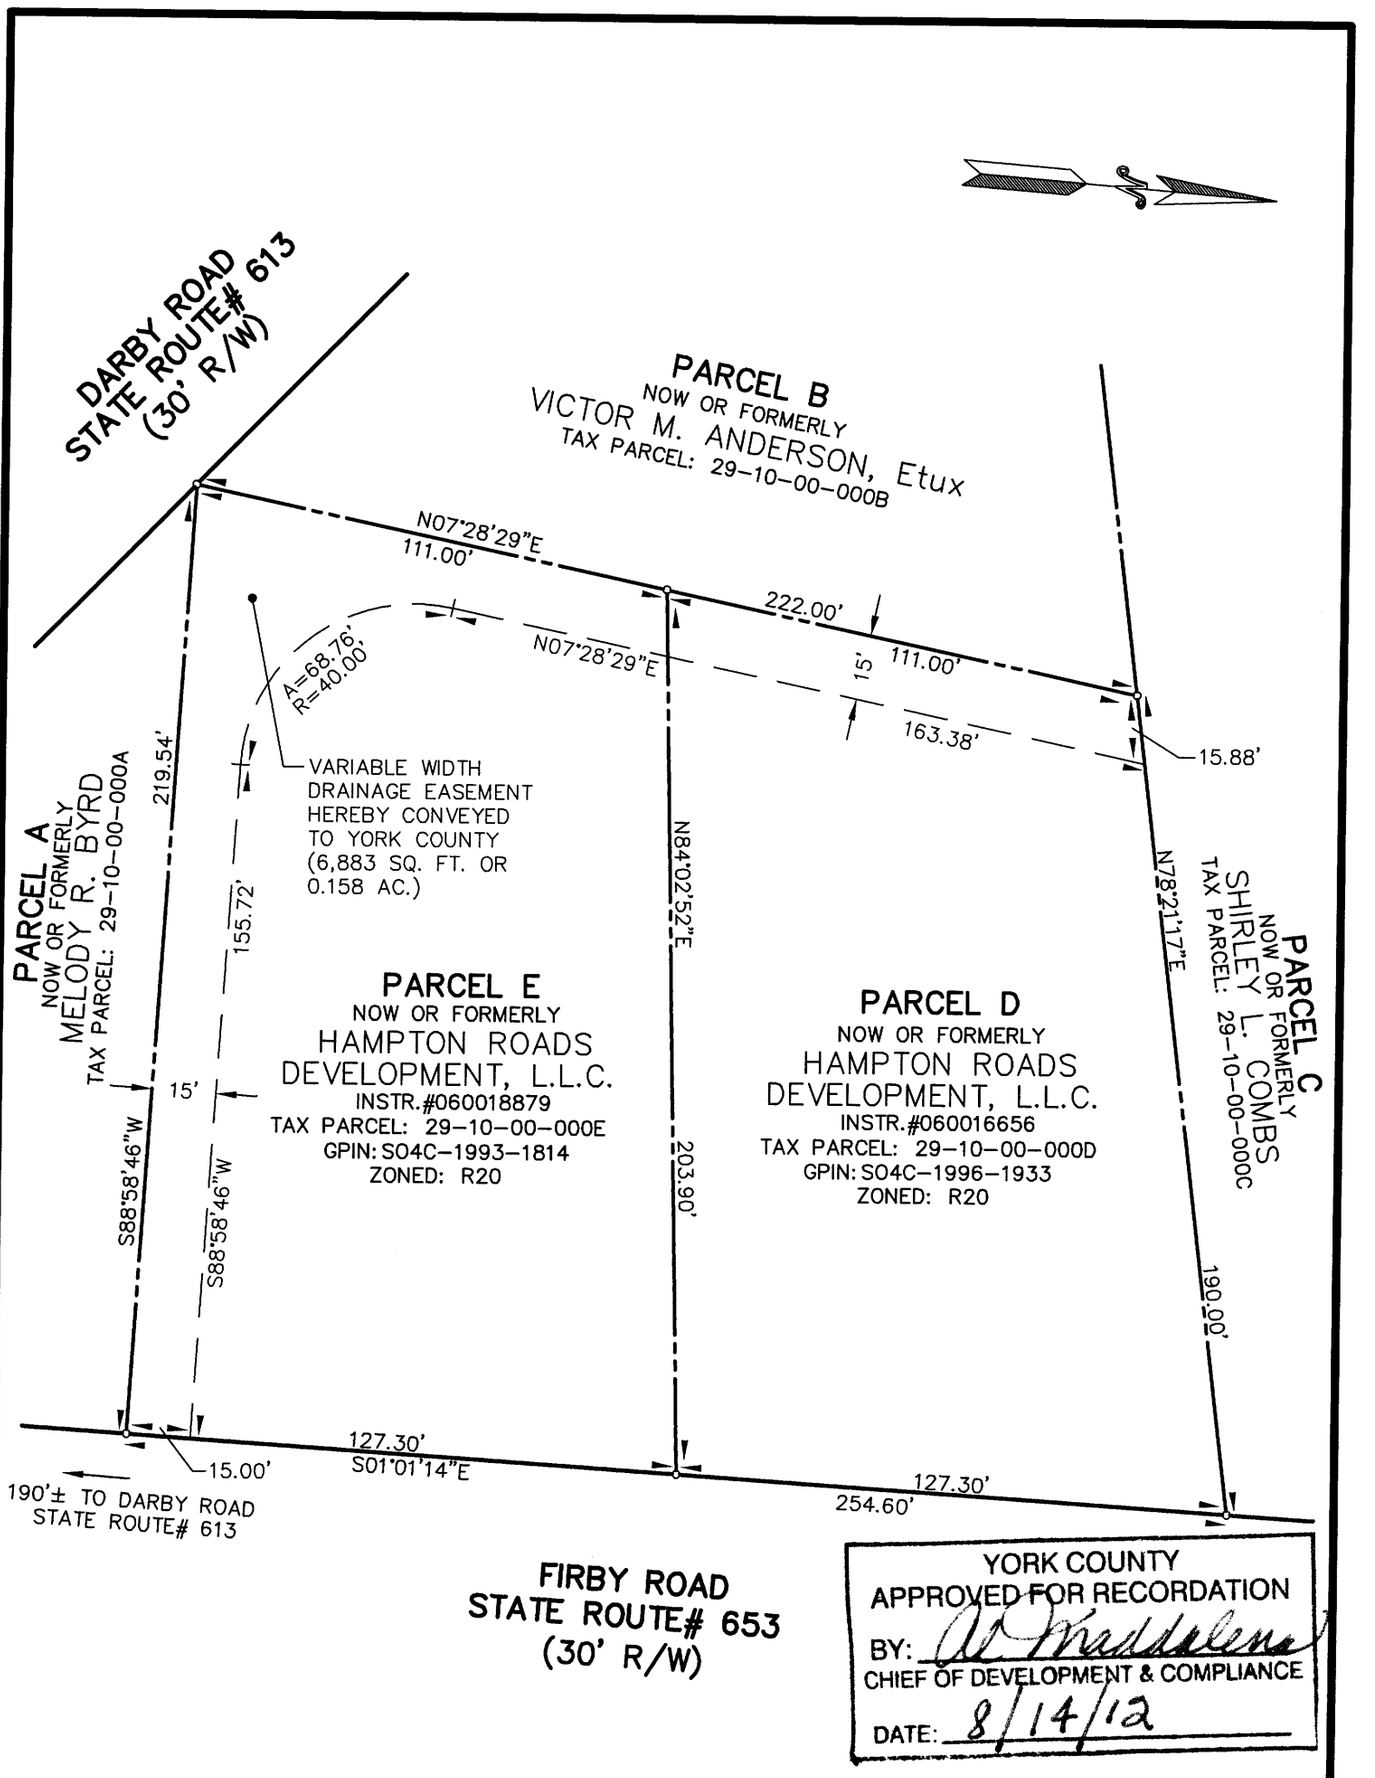

YORK COUNTY
APPROVED FOR RECORDATION
BY: A. Madalena
CHIEF OF DEVELOPMENT & COMPLIANCE
DATE: 8/14/12

COMMONWEALTH OF VIRGINIA
7-11-2012
C.E.NEWBAKER,III
Lic. No.1380
AND SURVEYOR

REFERENCES:
NOTES:

PROPERTIES ARE ASSESSOR'S PARCEL NUMBER

PARCEL D
29-10-00-000D
GPIN: S04C-1996-1933

PARCEL E
29-10-00-000E
GPIN: S04C-1993-1814

(D.B. 167, P. 767)
INSTR.#060016656
INSTR.#060018879

PLAT OF EASEMENT CONVEYANCE
FROM: HAMPTON ROADS DEVELOPMENT, L.L.C.
TO: COUNTY OF YORK, VIRGINIA
PROJECT: PARCEL D & PARCEL E

DATE: JULY 11, 2012 | SCALE: 1" = 40'

C. E. Newbaker
SURVEYING & PLANNING, INC.
P.O. BOX 1298
YORKTOWN, VA. 23692
PH#: 757-240-2562
FAX: 757-926-4880

FILE 1089 Plats